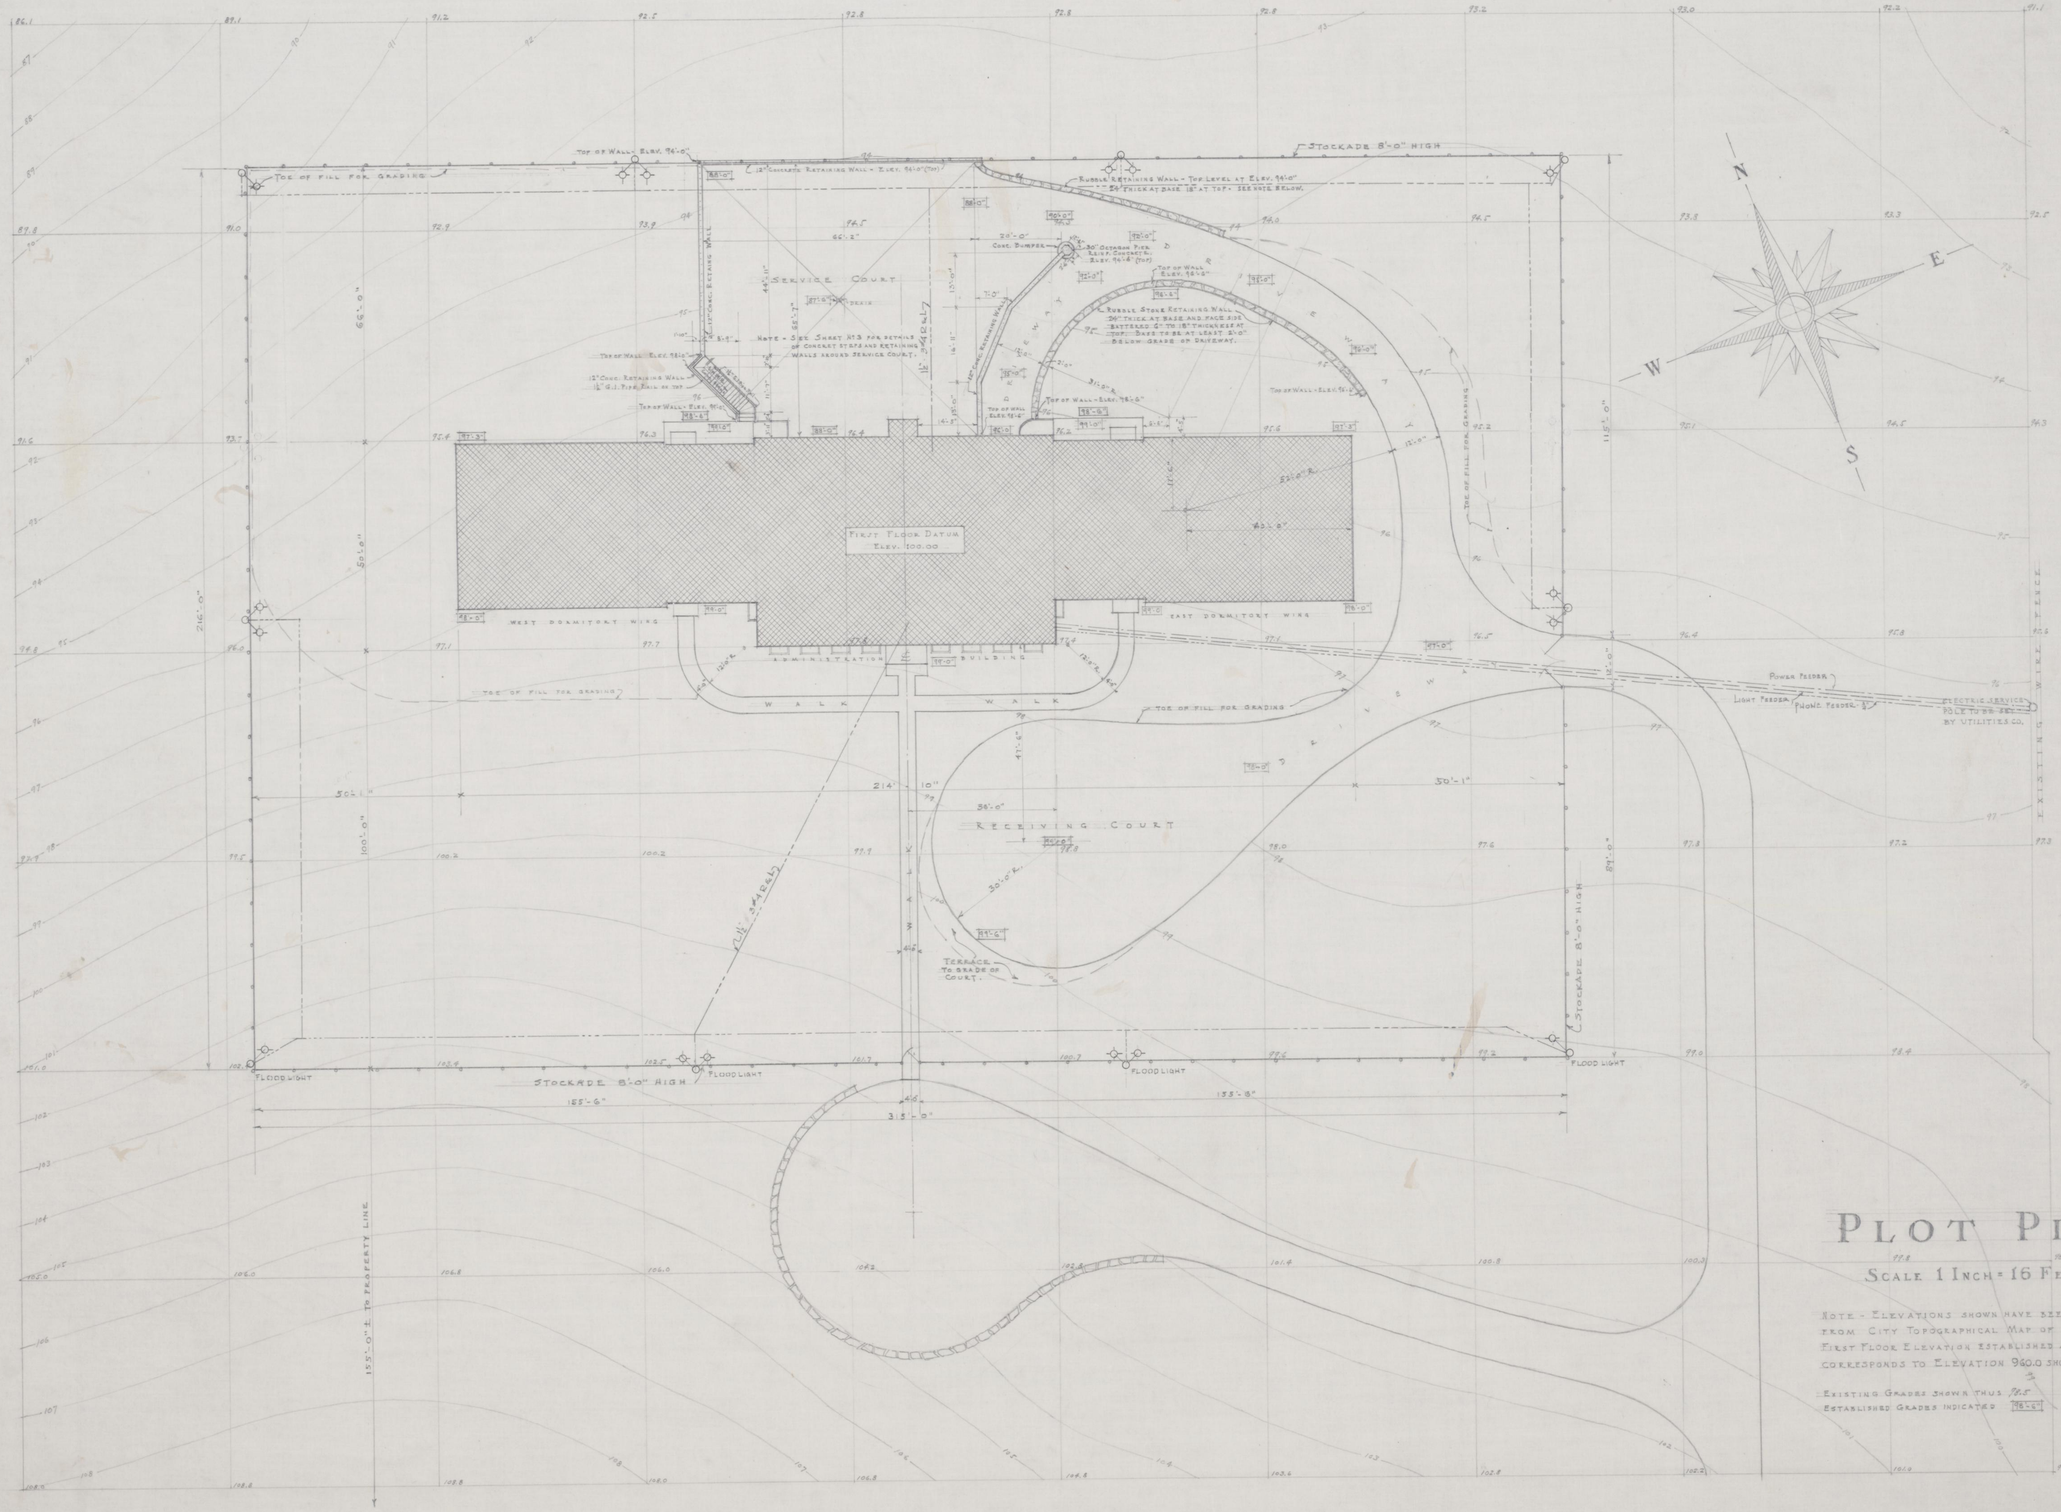

Plot Plan

Scale 1 Inch = 16 Feet

Note - Elevations shown have been transposed from City Topographical Map of January 26, 1934. First Floor Elevation established as 100.0'0" and corresponds to Elevation 960.0 shown on City Map.

Existing Grades shown thus 78.5

Established Grades indicated 78'-6"

H. A. Churchill
John T. Gillig
Robert W. McMeekin
John F. Wilson

Associated Architects
Lexington, Kentucky
Approved October 9, 1934
City Manager
Lexington, Ky

City Jail
for
The City of Lexington, Kentucky

Date 10-4-34
Drawn By
Revisions

Associated Architects Registered Nos. 4-21-37-72 Commonwealth of Kentucky

Government Project No. 4573
Sheet No.
1