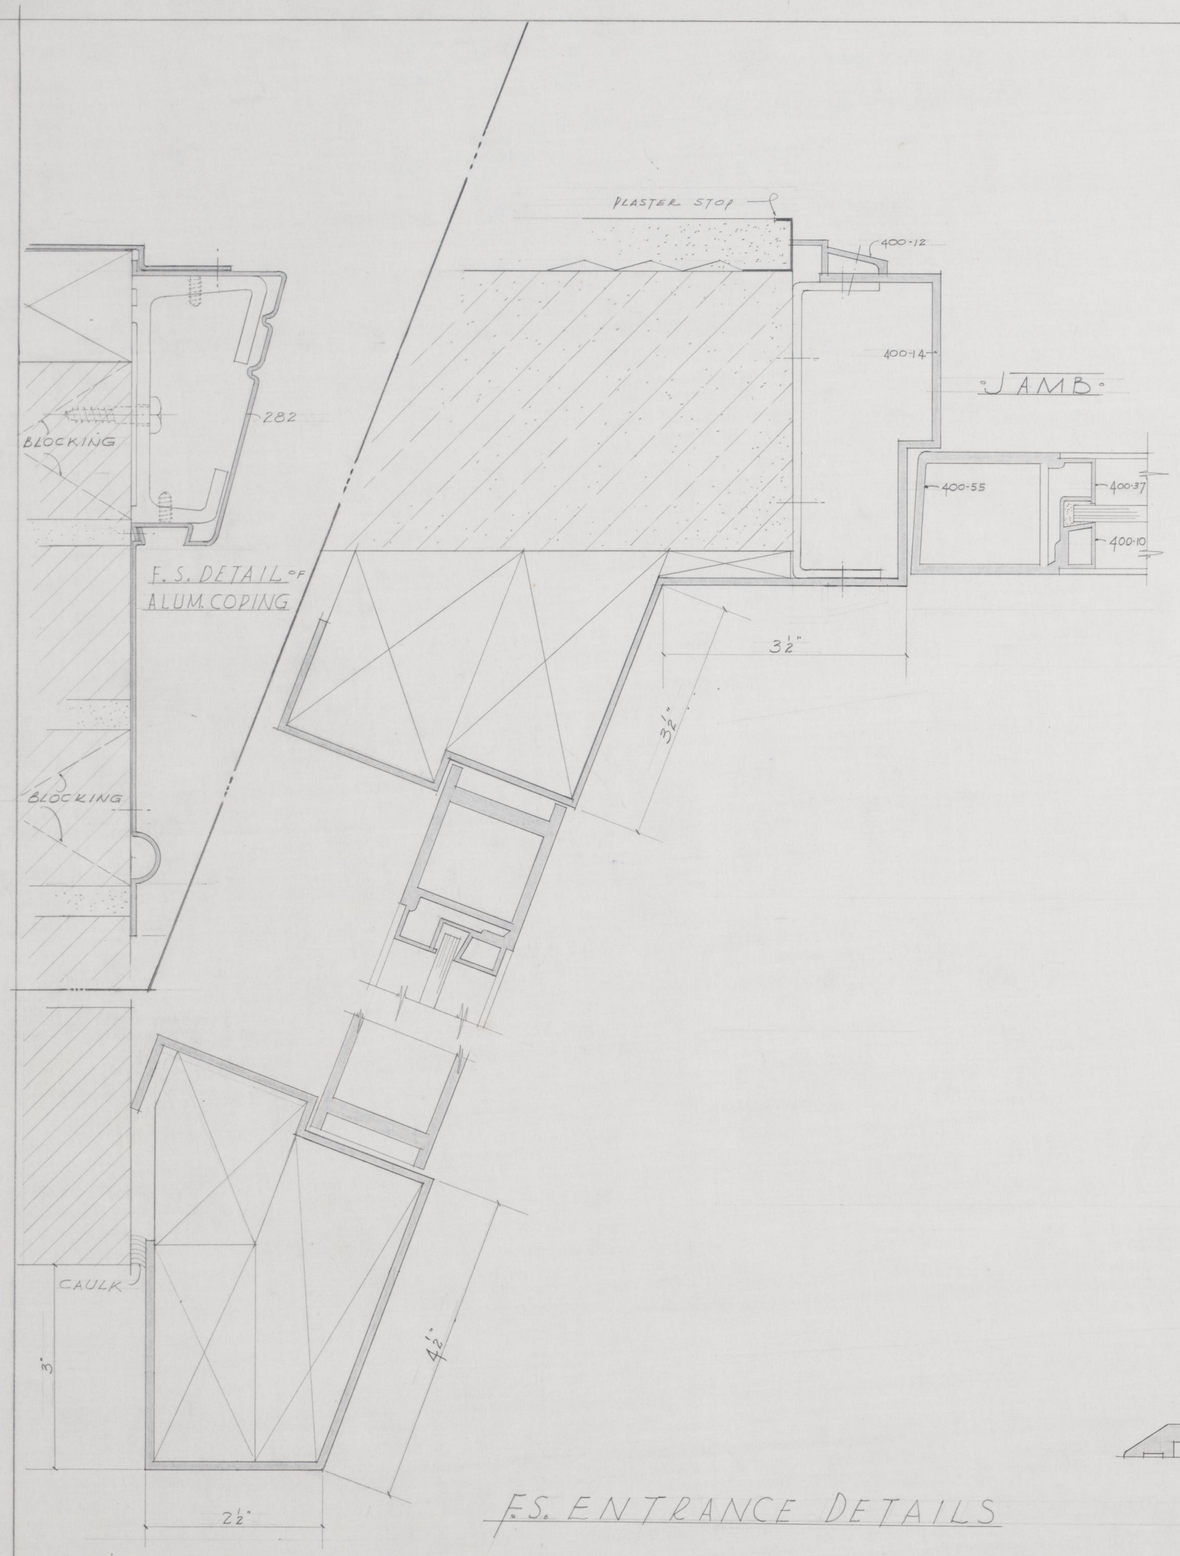

F.S. ENTRANCE DETAILS

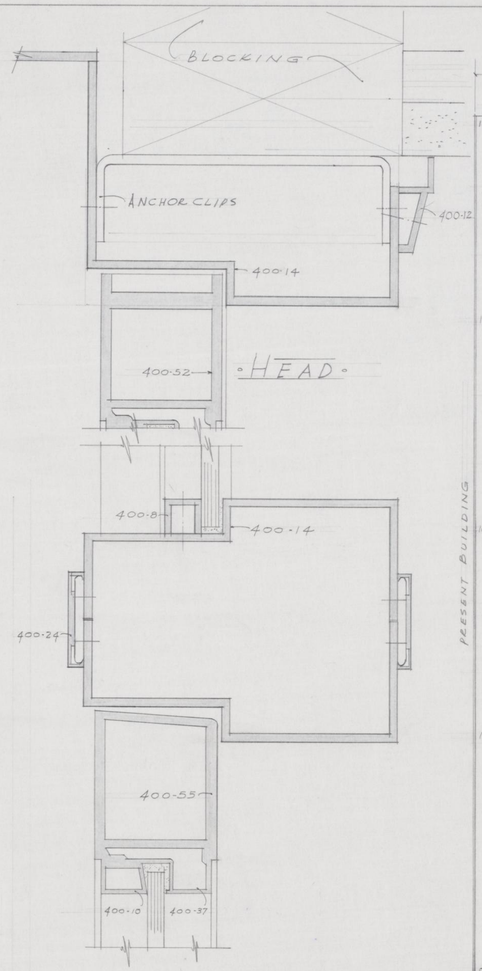

TRANSOM

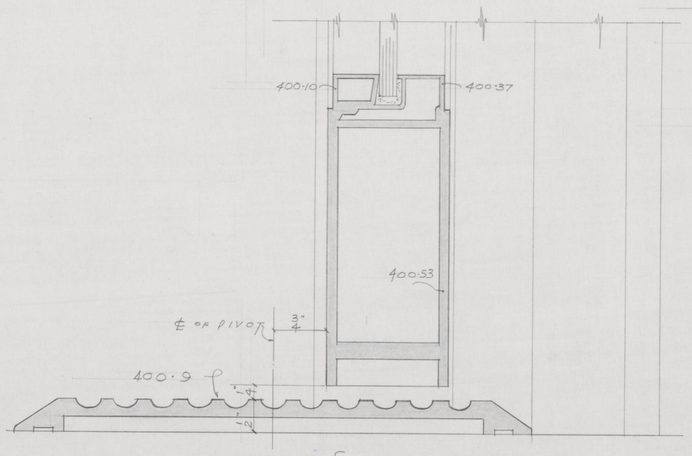

SILL

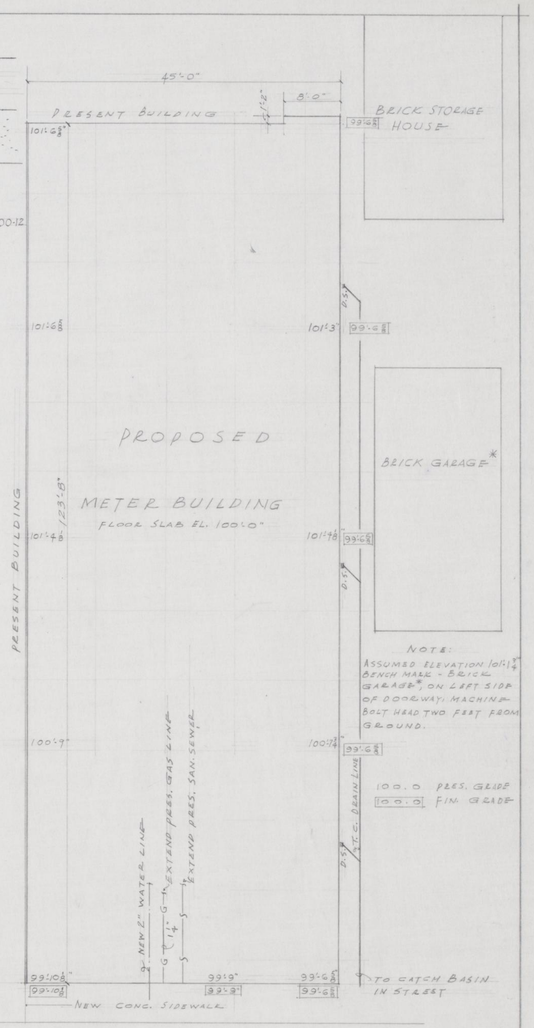

PLOT PLAN
SC. 1" = 10 FEET

NOTE! CONTRACTOR TO VERIFY & TO BE RESPONSIBLE FOR ALL DIMENSIONS

METER BUILDING KENTUCKY UTILITIES COMPANY 516 WEST MAIN STREET LEXINGTON, KENTUCKY		
ROBERT W. McMEEKIN ARCHITECT LEXINGTON KENTUCKY		
DATE MAR. 28, 1956	ROBERT W. McMEEKIN REGISTERED No. 37. COMMONWEALTH OF KENTUCKY ARCHITECT	SHEET NO.
DRAWN BY: R.C.S.		1
		OF 8 SHEETS