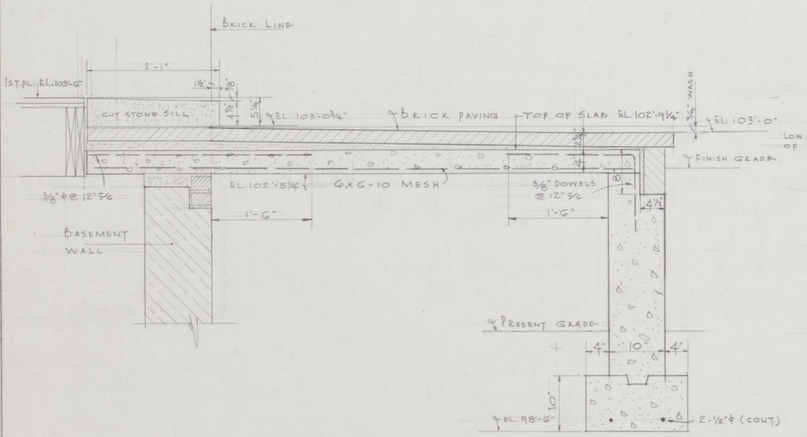

SECTION A-1
SC. 1"=1'-0"

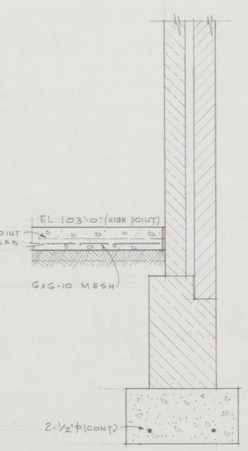

SECTION B-1
SC. 1"=1'-0"

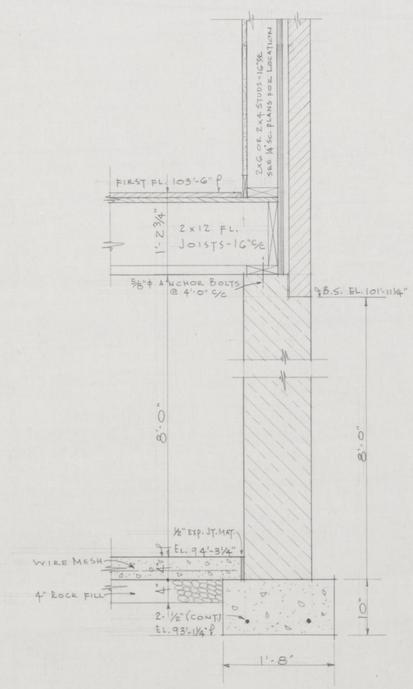

SECTION C-1
SC. 1"=1'-0"

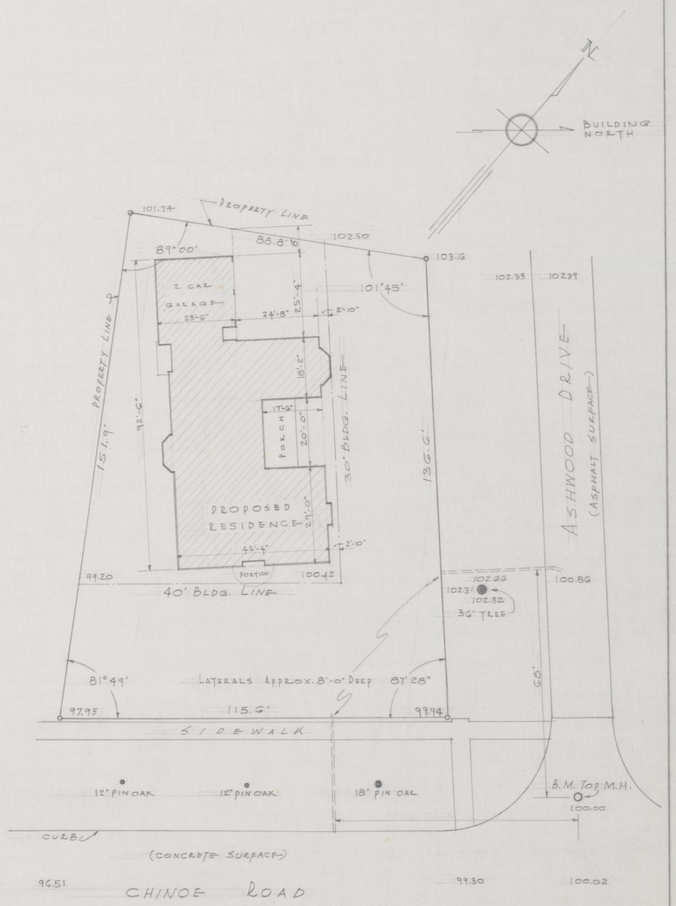

PLOT PLAN

SCALE ONE INCH EQUALS TWENTY FEET

RESIDENCE FOR MR. & MRS. J. FRANK GRIMES LEXINGTON KENTUCKY	
ROBERT W. McMEEKIN ARCHITECT LEXINGTON KENTUCKY	
DATE 4-22-54	SHEET NO.
DRAWN BY RGS	1
REVISIONS	OF 11 SHEETS

ROBERT W. McMEEKIN REGISTERED No. 37 COMMONWEALTH OF KENTUCKY ARCHITECT