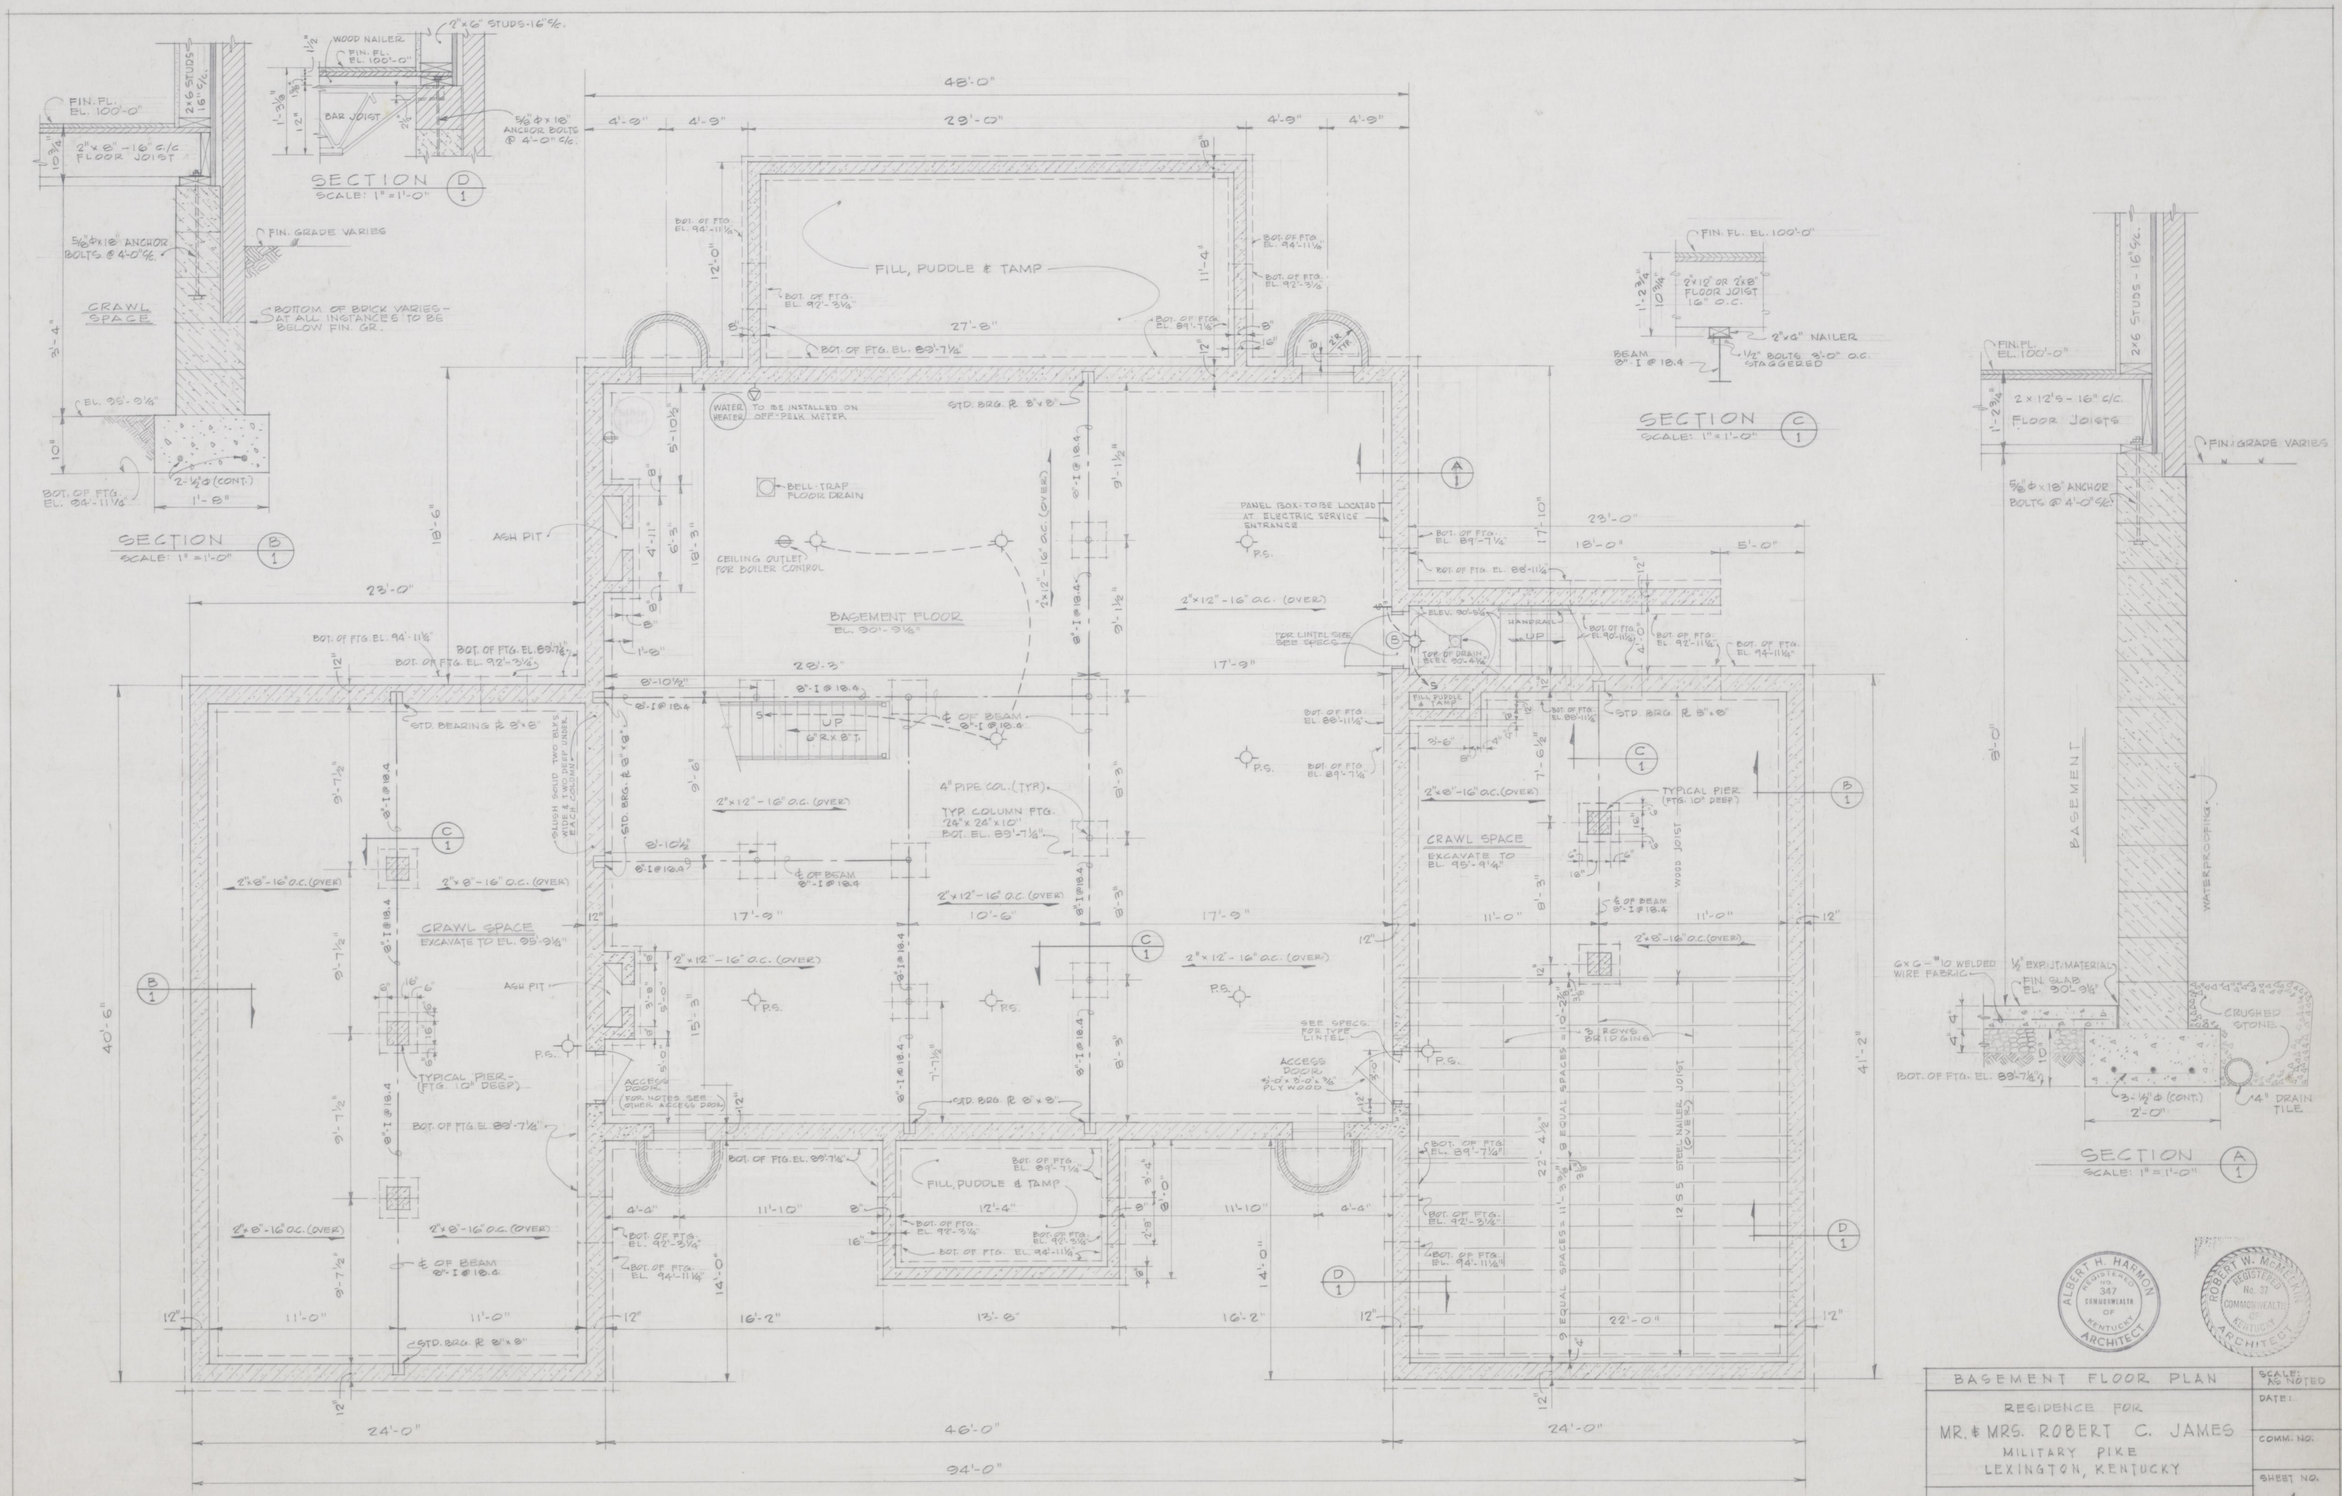

BASEMENT FLOOR PLAN	SCALE: AS NOTED
RESIDENCE FOR	DATE:
MR. & MRS. ROBERT C. JAMES	COMM. NO.
MILITARY PIKE LEXINGTON, KENTUCKY	SHEET NO.
ROBERT W. McMEEKIN - ALBERT H. HARMON ARCHITECTS ASSOCIATED LEXINGTON, KENTUCKY	1

Harmon James