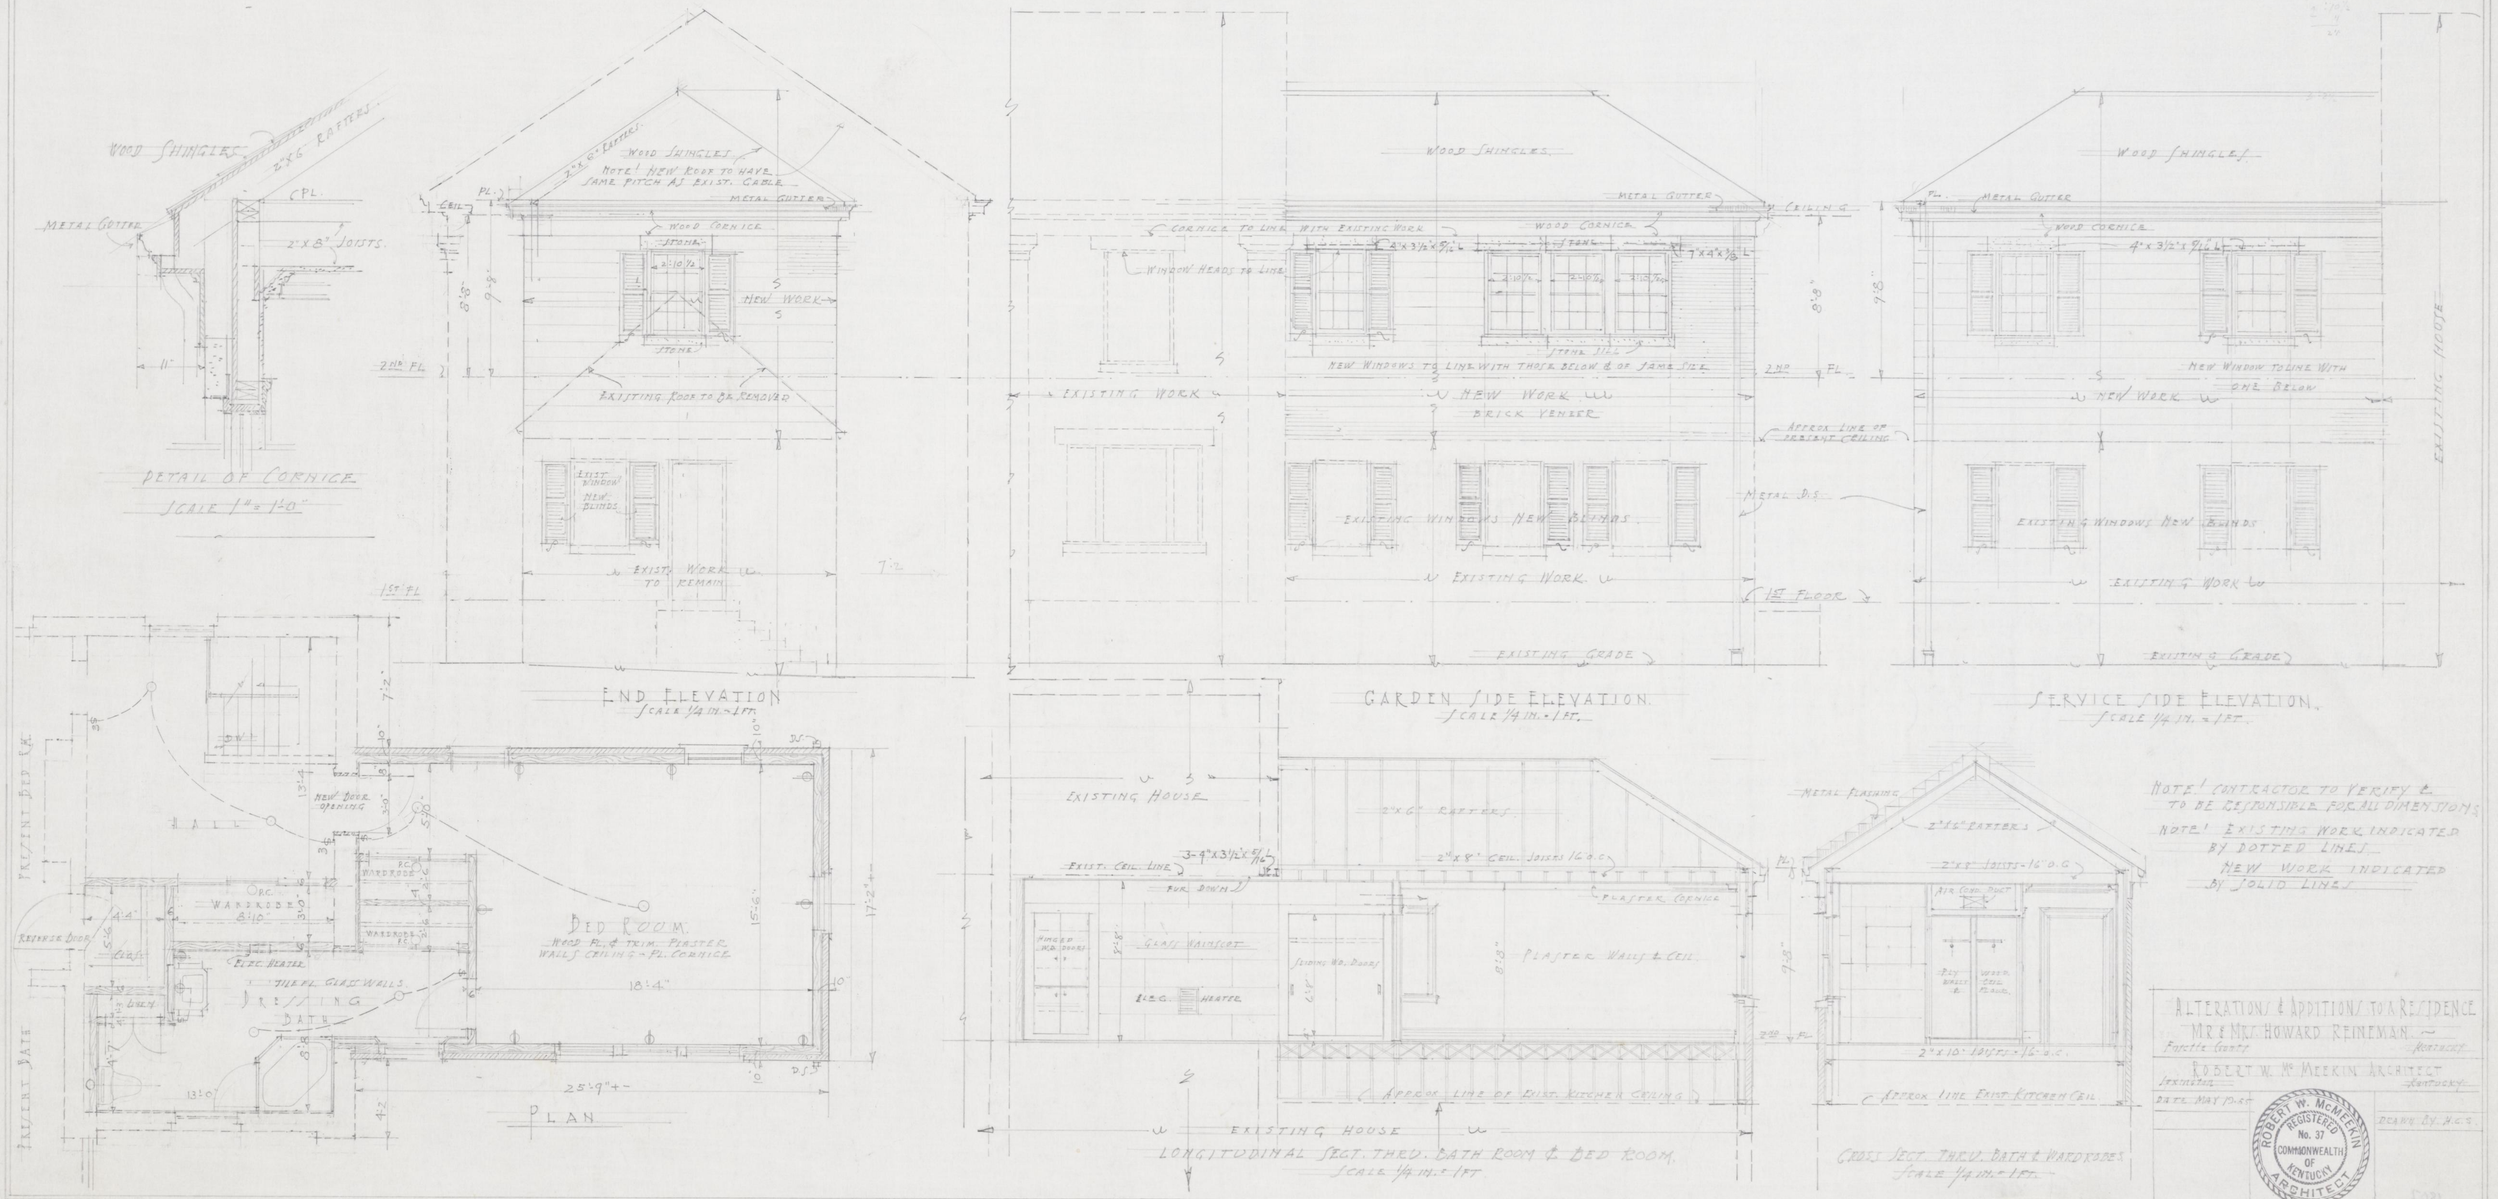
WOOD SHINGLES
2"x6" RAFTERS
METAL GUTTER
2"x8" JOISTS
DETAIL OF CORNICE
SCALE 1" = 1'-0"
WOOD SHINGLES
NOTE! NEW ROOF TO HAVE SAME PITCH AS EXIST. GABLE
METAL GUTTER
WOOD CORNICE
STONE
NEW WORK
EXISTING ROOF TO BE REMOVED
EXIST. WINDOW
NEW BLINDS
EXIST. WORK TO REMAIN
2ND FL
1ST FL
END ELEVATION
SCALE 1/4 IN. = 1 FT.
WOOD SHINGLES
METAL GUTTER
CEILING
CORNICE TO LINE WITH EXISTING WORK
WOOD CORNICE
WINDOW HEADS TO LINE
NEW WINDOWS TO LINE WITH THOSE BELOW & OF SAME SIZE
EXISTING WORK
NEW WORK
BRICK VENEER
APPROX. LINE OF PRESENT CEILING
METAL D.S.
EXISTING WINDOWS NEW BLINDS
EXISTING WORK
1ST FLOOR
EXISTING GRADE
GARDEN SIDE ELEVATION
SCALE 1/4 IN. = 1 FT.
WOOD SHINGLES
METAL GUTTER
WOOD CORNICE
NEW WINDOW TO LINE WITH ONE BELOW
NEW WORK
EXISTING WINDOWS NEW BLINDS
EXISTING WORK
EXISTING GRADE
EXISTING HOUSE
SERVICE SIDE ELEVATION
SCALE 1/4 IN. = 1 FT.
PRESENT BED RM.
PRESENT BATH
HALL
NEW DOOR OPENING
WARDROBE
REVERSIBLE DOOR
ELEC. HEATER
TILE FL. GLASS WALLS
DRESSING
BATH
BED ROOM
WOOD FL. & TRIM. PLASTER WALLS CEILING - FL. CORNICE
18'-4"
25'-9"+-
PLAN
EXISTING HOUSE
EXIST. CEIL. LINE
FUR. DOWN
GLASS WAINSCOT
HINGED WD. DOORS
SLIDING WD. DOORS
ELEC. HEATER
2"x6" RAFTERS
2"x8" CEIL. JOISTS 16" O.C.
PLASTER CORNICE
PLASTER WALLS & CEIL.
APPROX. LINE OF EXIST. KITCHEN CEILING
EXISTING HOUSE
LONGITUDINAL SECT. THRU. BATH ROOM & BED ROOM
SCALE 1/4 IN. = 1 FT.
METAL FLASHING
2"x6" RAFTERS
2"x8" JOISTS - 16" O.C.
AIR COND. DUCT
BOY BURGLAR
WOOD CEIL. FLOOR
2"x10" JOISTS - 16" O.C.
APPROX. LINE EXIST. KITCHEN CEIL.
CROSS SECT. THRU. BATH & WARDROBES
SCALE 1/4 IN. = 1 FT.
NOTE! CONTRACTOR TO VERIFY & TO BE RESPONSIBLE FOR ALL DIMENSIONS
NOTE! EXISTING WORK INDICATED BY DOTTED LINES
NEW WORK INDICATED BY SOLID LINES
ALTERATIONS & ADDITIONS TO A RESIDENCE
MR & MRS. HOWARD REINEMAN
Fayette County
Kentucky
ROBERT W. McMEEKIN ARCHITECT
Lexington
Kentucky
DATE MAY 17-60
DRAWN BY H.C.S.
ROBERT W. McMEEKIN
REGISTERED
No. 37
COMMONWEALTH OF KENTUCKY
ARCHITECT