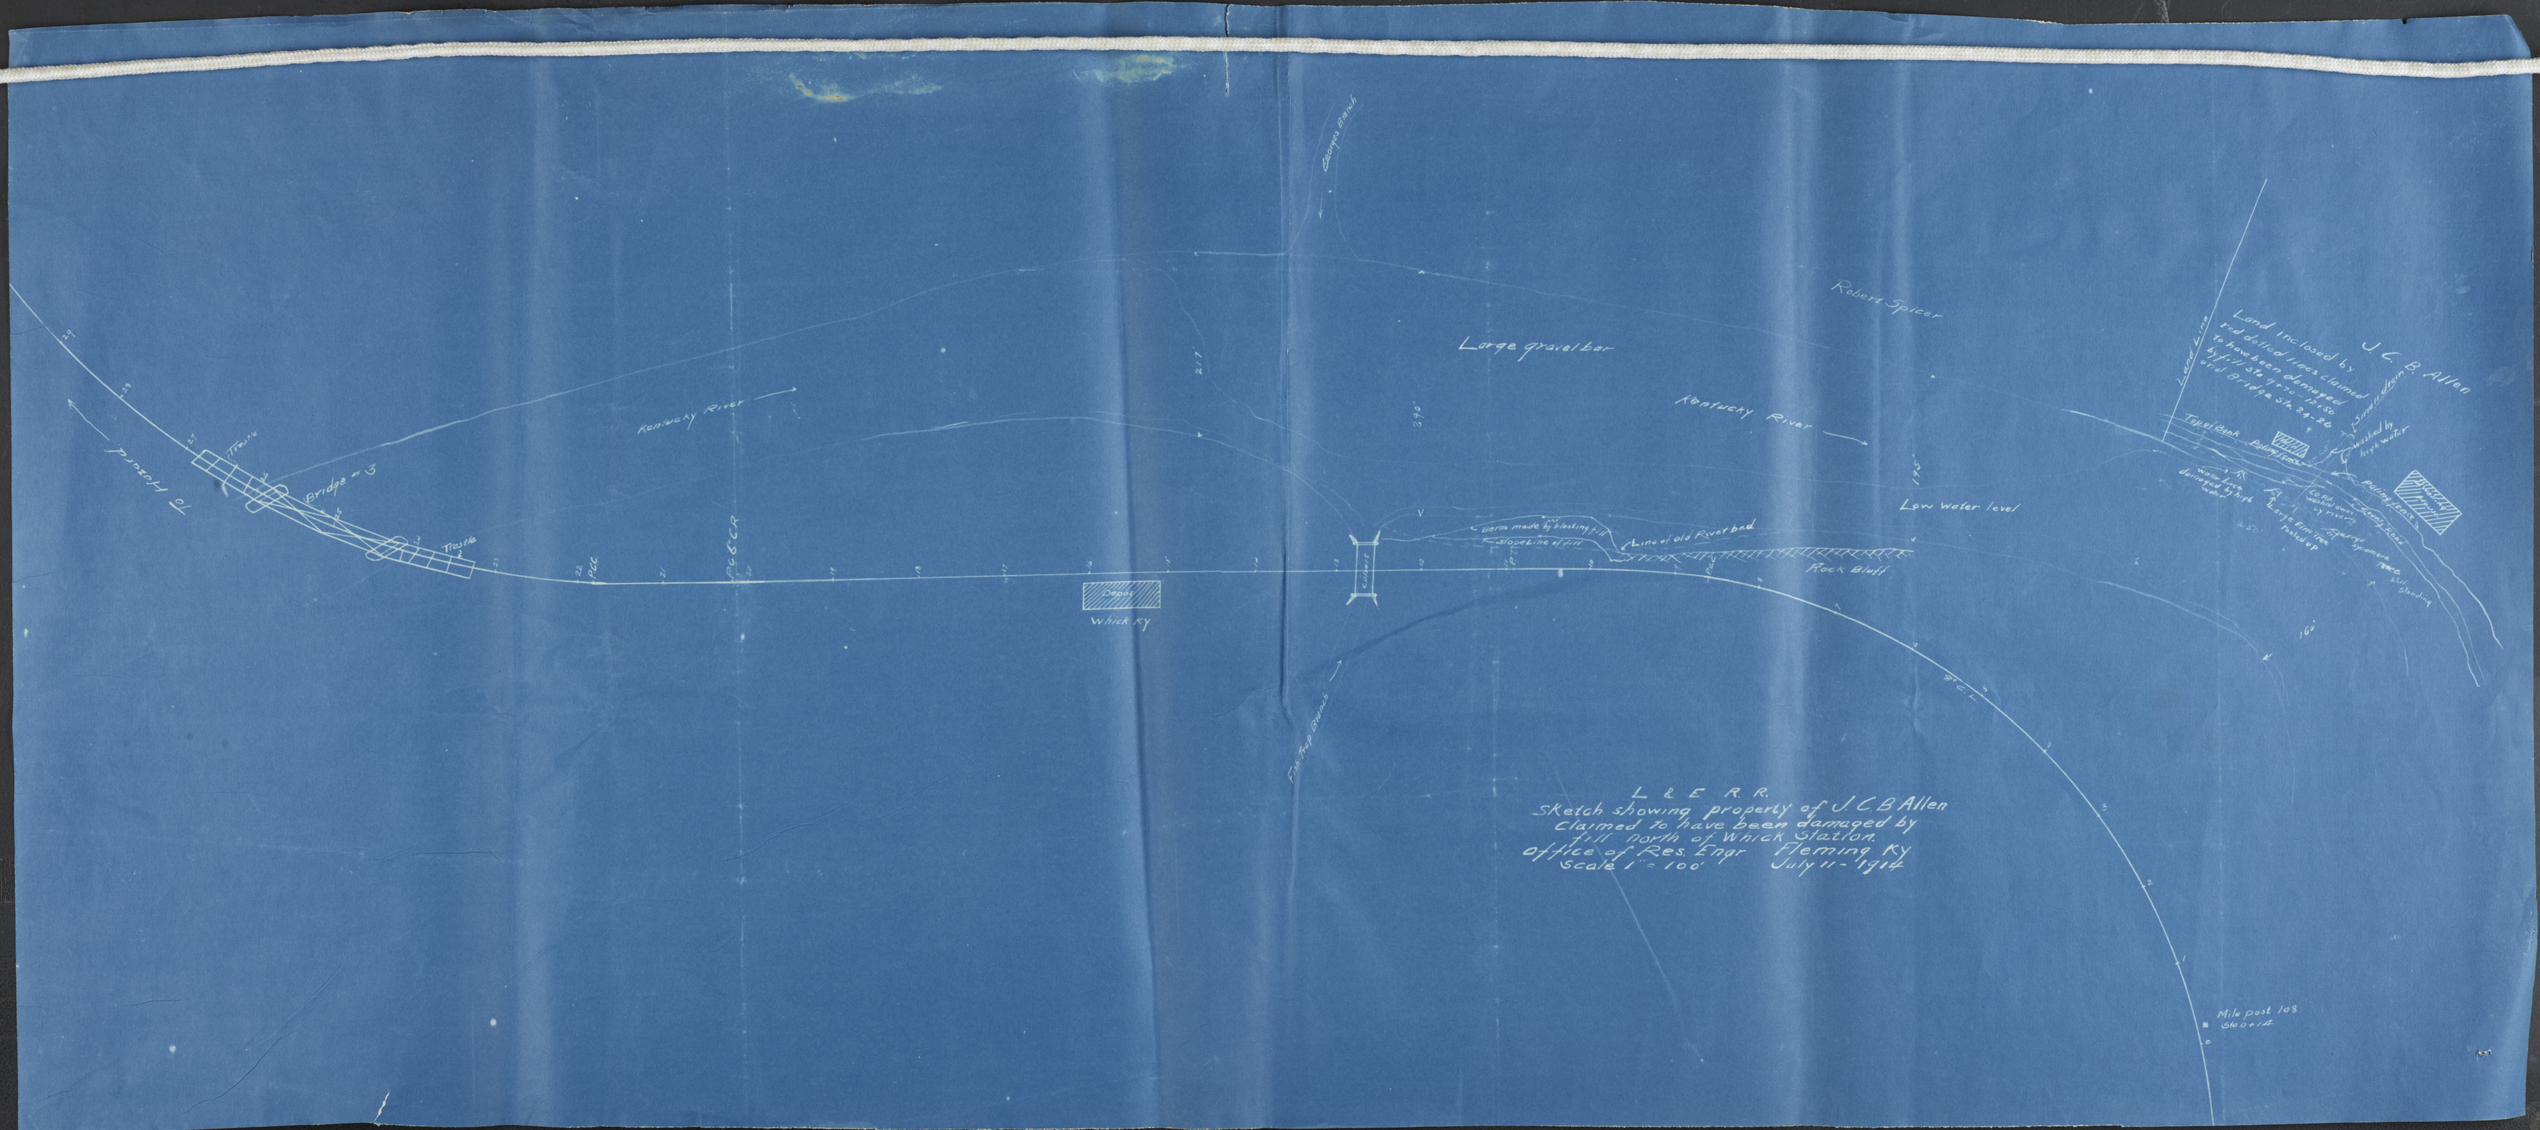

L & E R R.
Sketch showing property of J.C.B Allen
Claimed to have been damaged by
fill north of Whick Station.
Office of Res. Engr Fleming Ky
Scale 1" = 100' July 11 - 1914