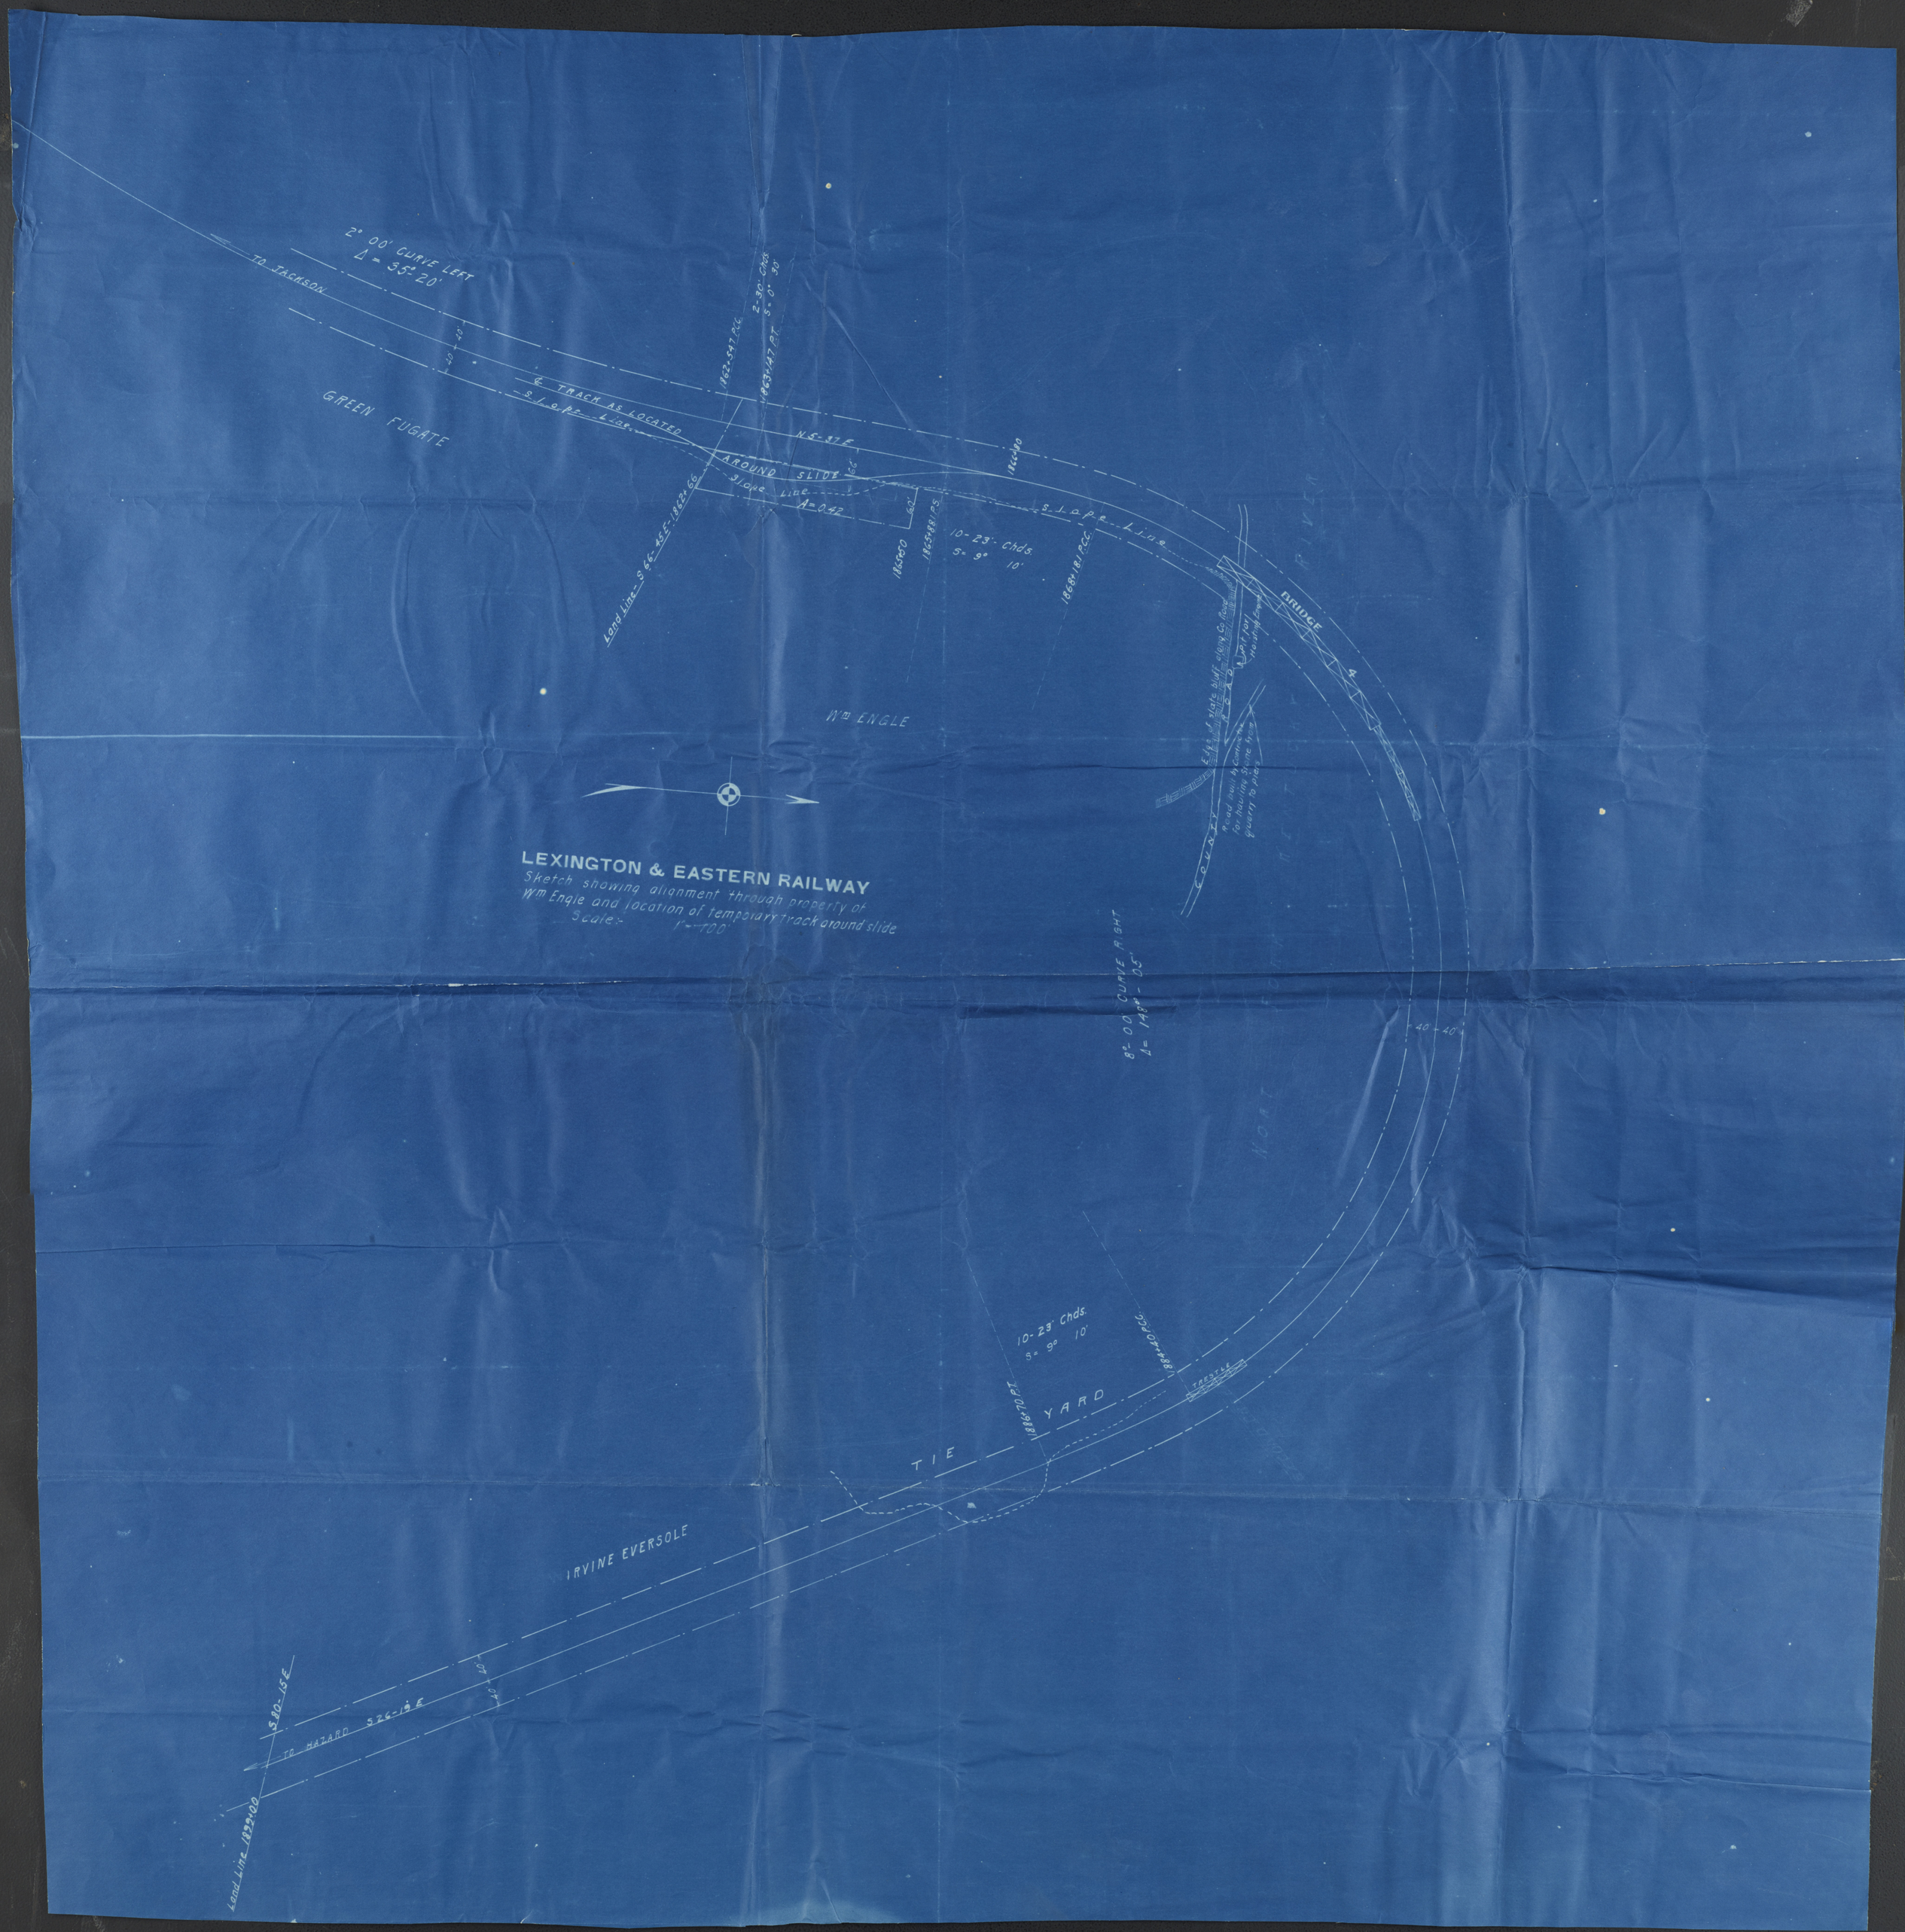

LEXINGTON & EASTERN RAILWAY

Sketch showing alignment through property of Wm Engle and location of temporary track around slide

Scale:- 1"=100'