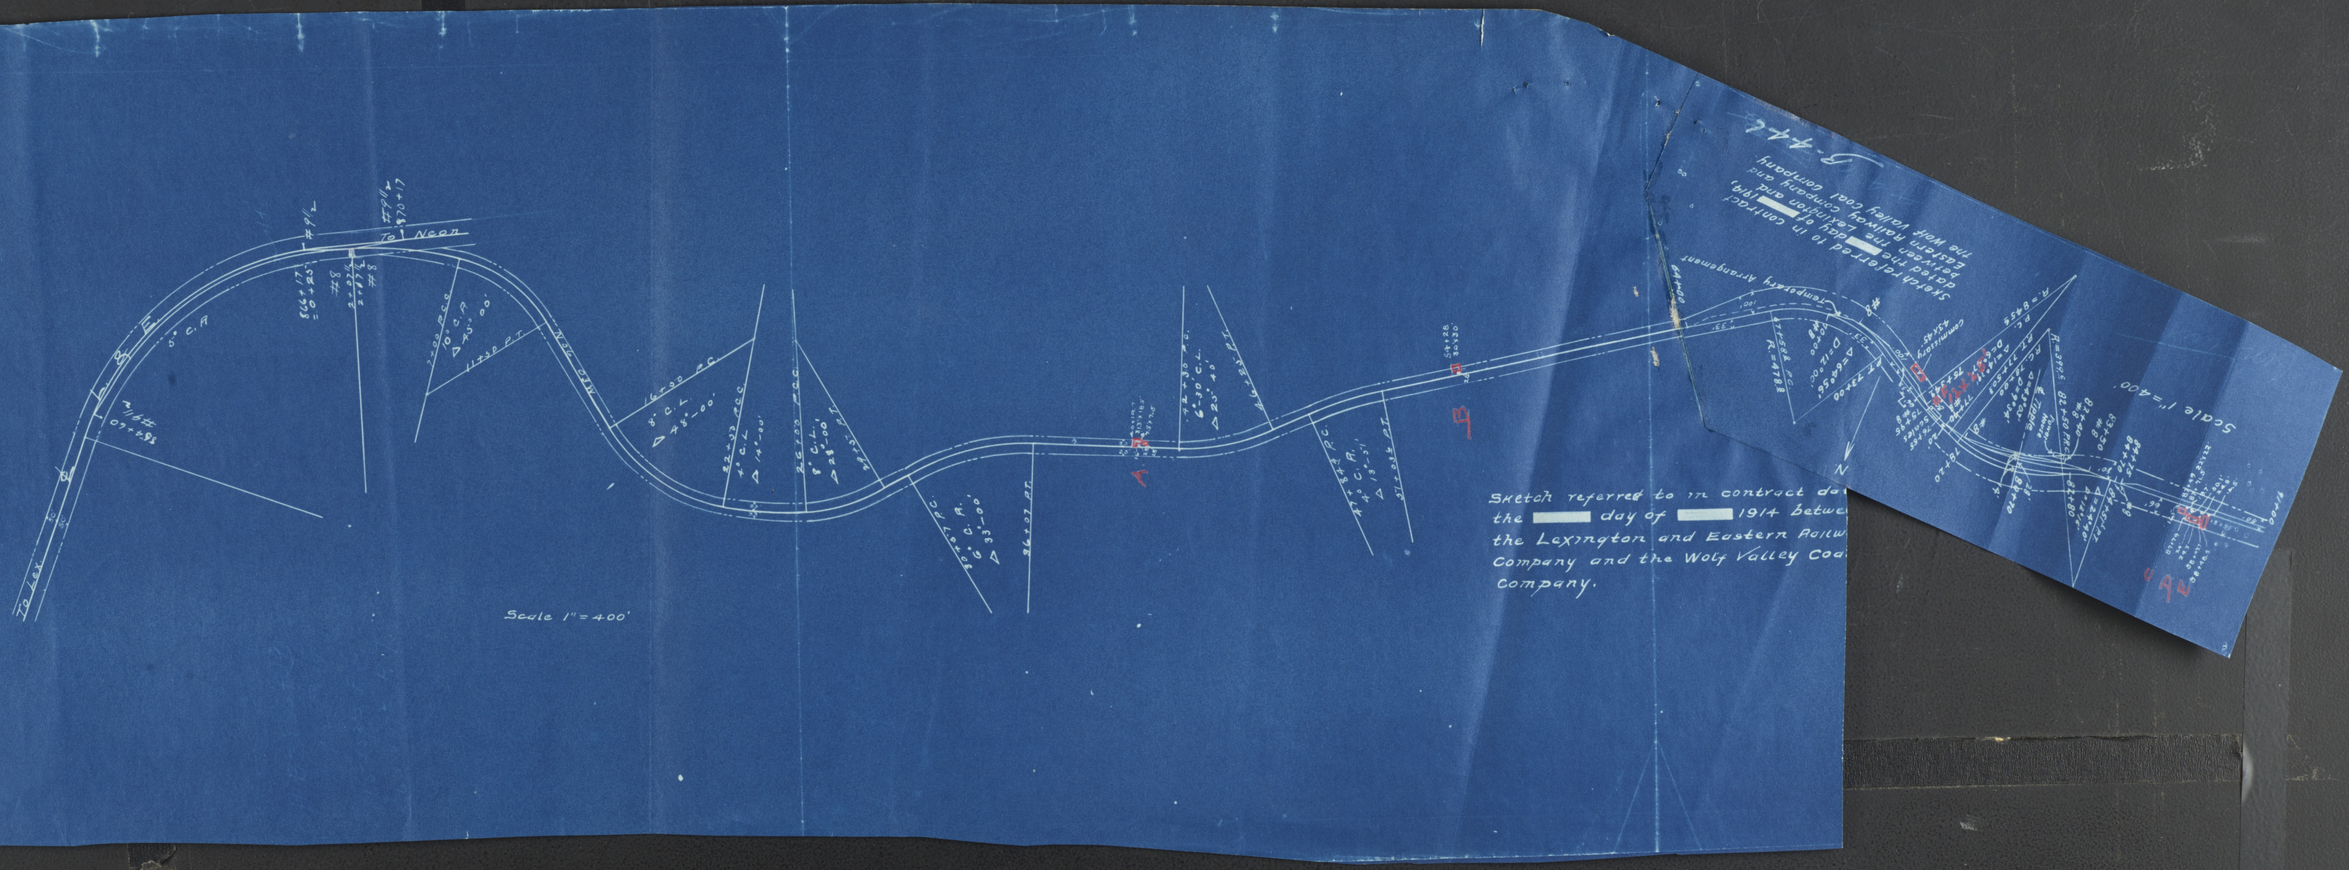
To Lex
To Neon
Scale 1" = 400'
Sketch referred to in contract da
the day of 1914 betwe
the Lexington and Eastern Railw
Company and the Wolf Valley Coa
Company.
Temporary Arrangement
Scale 1" = 400'