

NOV 14 '27
© Cl F 46574

[illegible]

* Indicates only one side of Street shown

Population 26,000

Prevailing Winds, North West.

PUBLIC LIGHTS ELECTRIC

WATER FACILITIES:

WATER FACILITIES:

- Reservoir No. 1 capy 100,000 galls. elevated 10 ft above sea level
- " " " " " " " " " " " " " " " " " "
- " " " " " " " " " " " " " " " " " "
- Auxiliary system - 12" connection to Catllets Boro System
- 48 miles of water pipes, 16" to 6" diam.
- 890 hydrants
- Domestic pressure and fire pressure 65 lbs.
- Average daily consumption 1,700,000 galls

FIRE DEPARTMENT:

FIRE DEPARTMENTS: Fully motorized. Fully paid. Use class. 26 men

FIRE STATIONS:

FIRE STA. NO.1: One Seagrave triple combination auto truck with 750 gal pump, 40-gal chemical tank, 220-lb chemical hose and 1200-lb 2 1/2" hose, 1000-lb 2 1/2" hose in reserve. One city service combination auto truck with 4000-lb 2 1/2" hose and 1000-lb 2 1/2" hose, one chiefs car with 30-gal chemical tank and 180-lb chemical hose.

FIRE STA. NO.2: One Seagrave triple combination truck with 750 gal pump, 35-gal chemical tank, 220-lb chemical hose and 1200-lb 2 1/2" hose, 1000-lb 2 1/2" hose in reserve.


FIRE STA. NO.3: One Seagrave triple combination auto truck with 750 gal pump, two 35-gal chemical tanks, 220-lb chemical hose, and 1000-lb 2 1/2" hose, 1000-lb 2 1/2" hose in reserve.


Fire alarm by telephone.
Fire alarm bells on fire stations.



Copyright 1927 by the Sanborn Map Co.

Scale 1000 feet to one inch.
(Approx.)

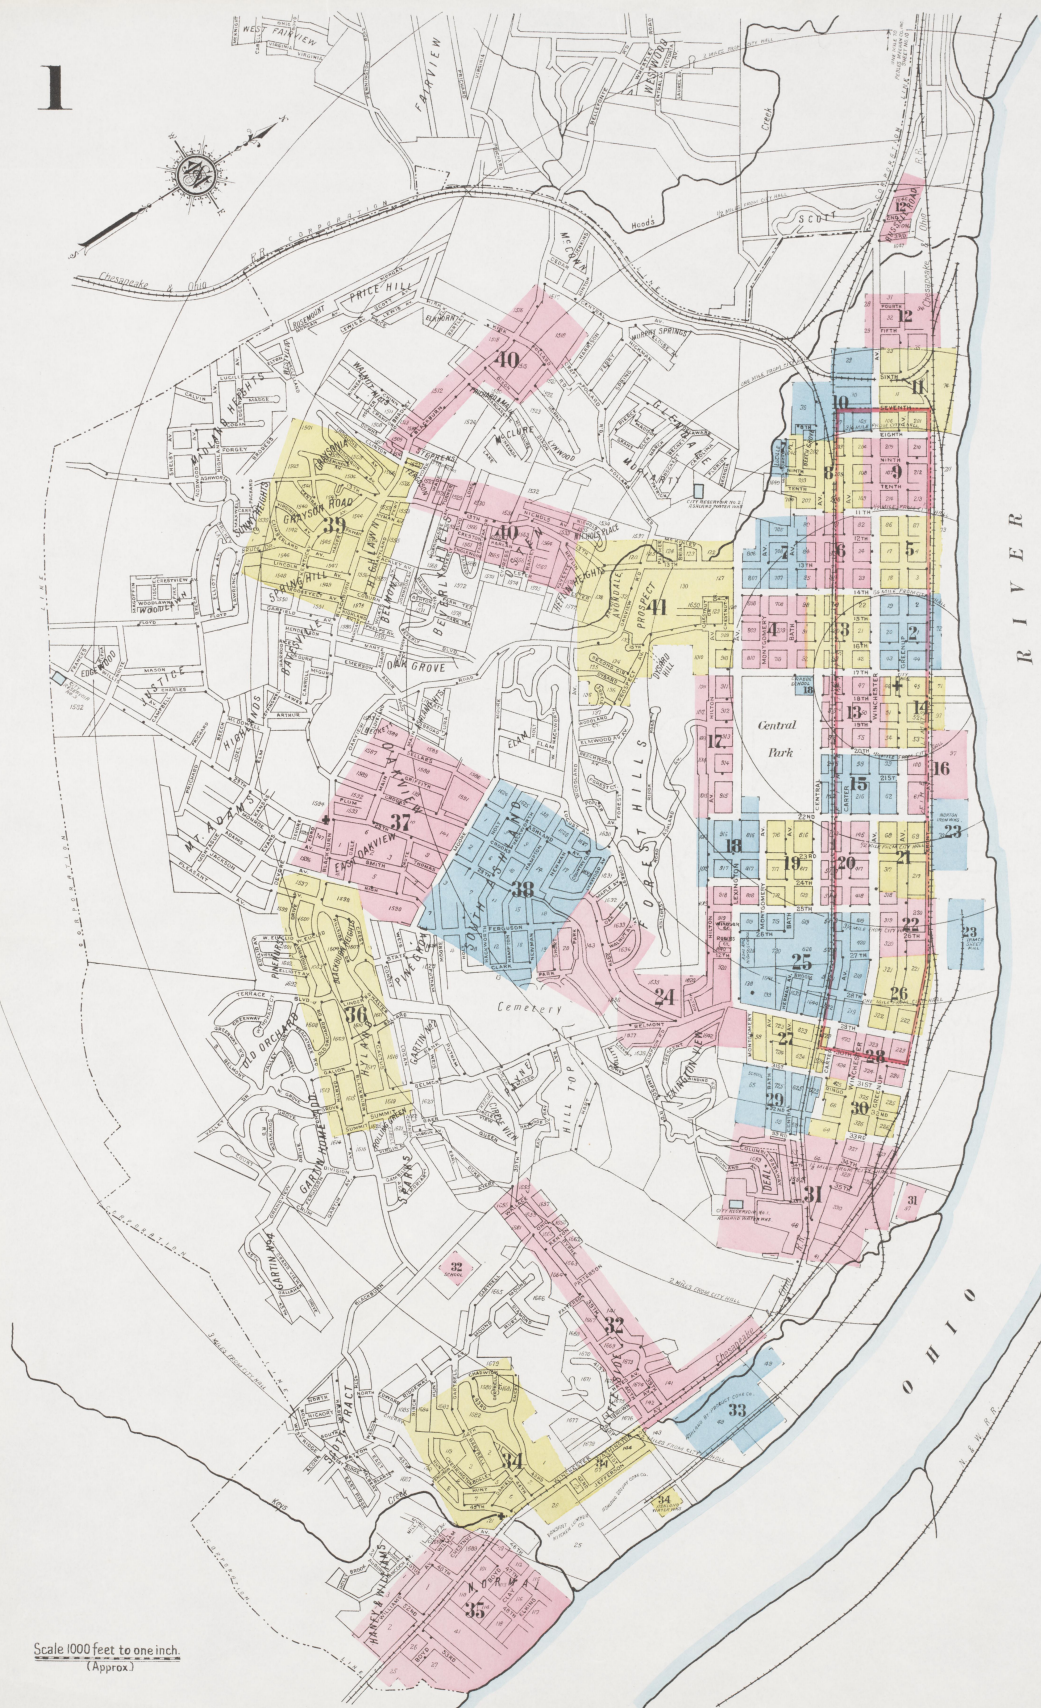

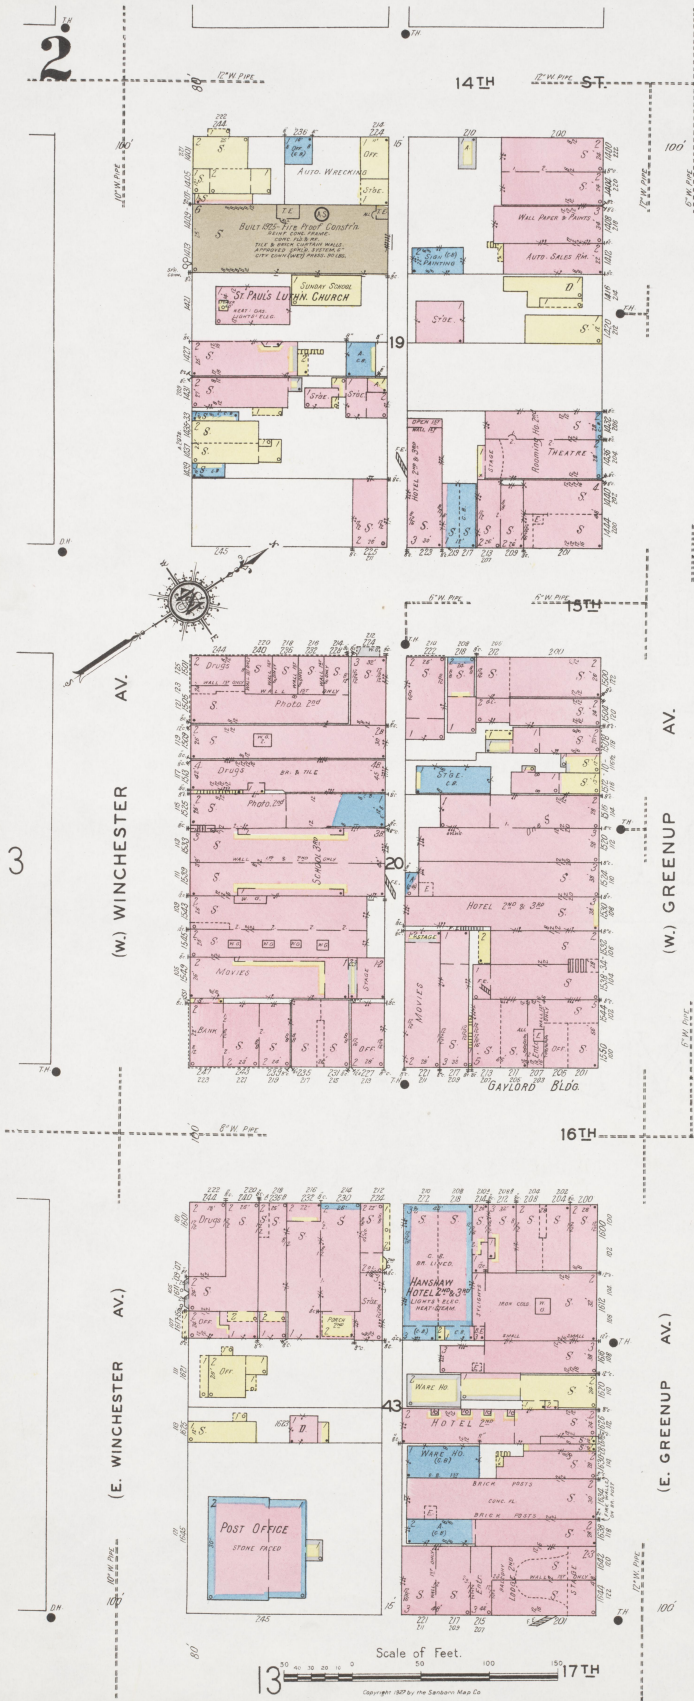

3





Copyright 1927 by the Sanborn Map Co











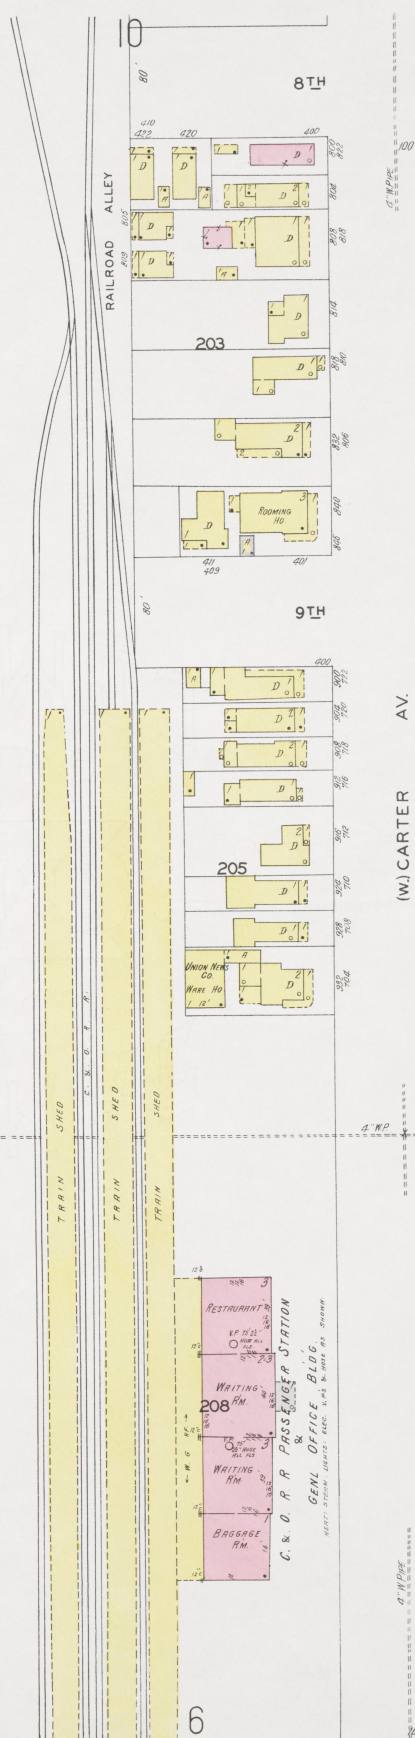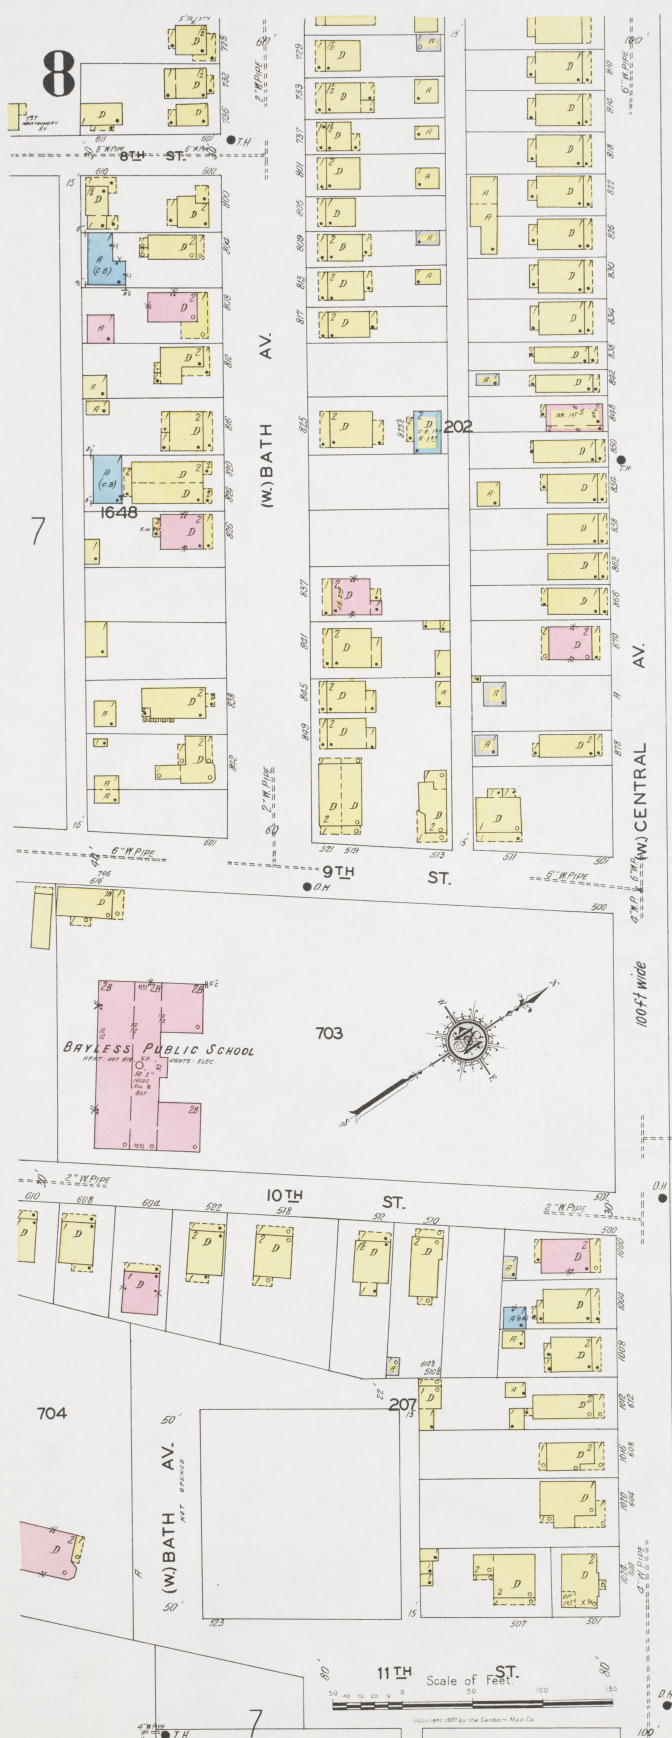

9

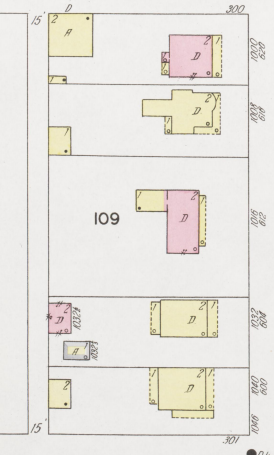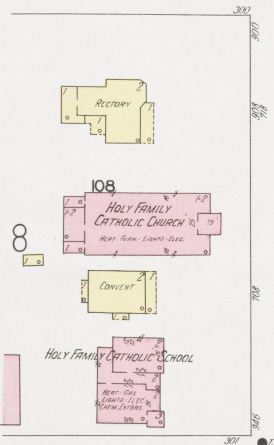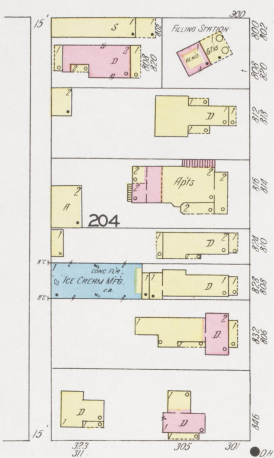

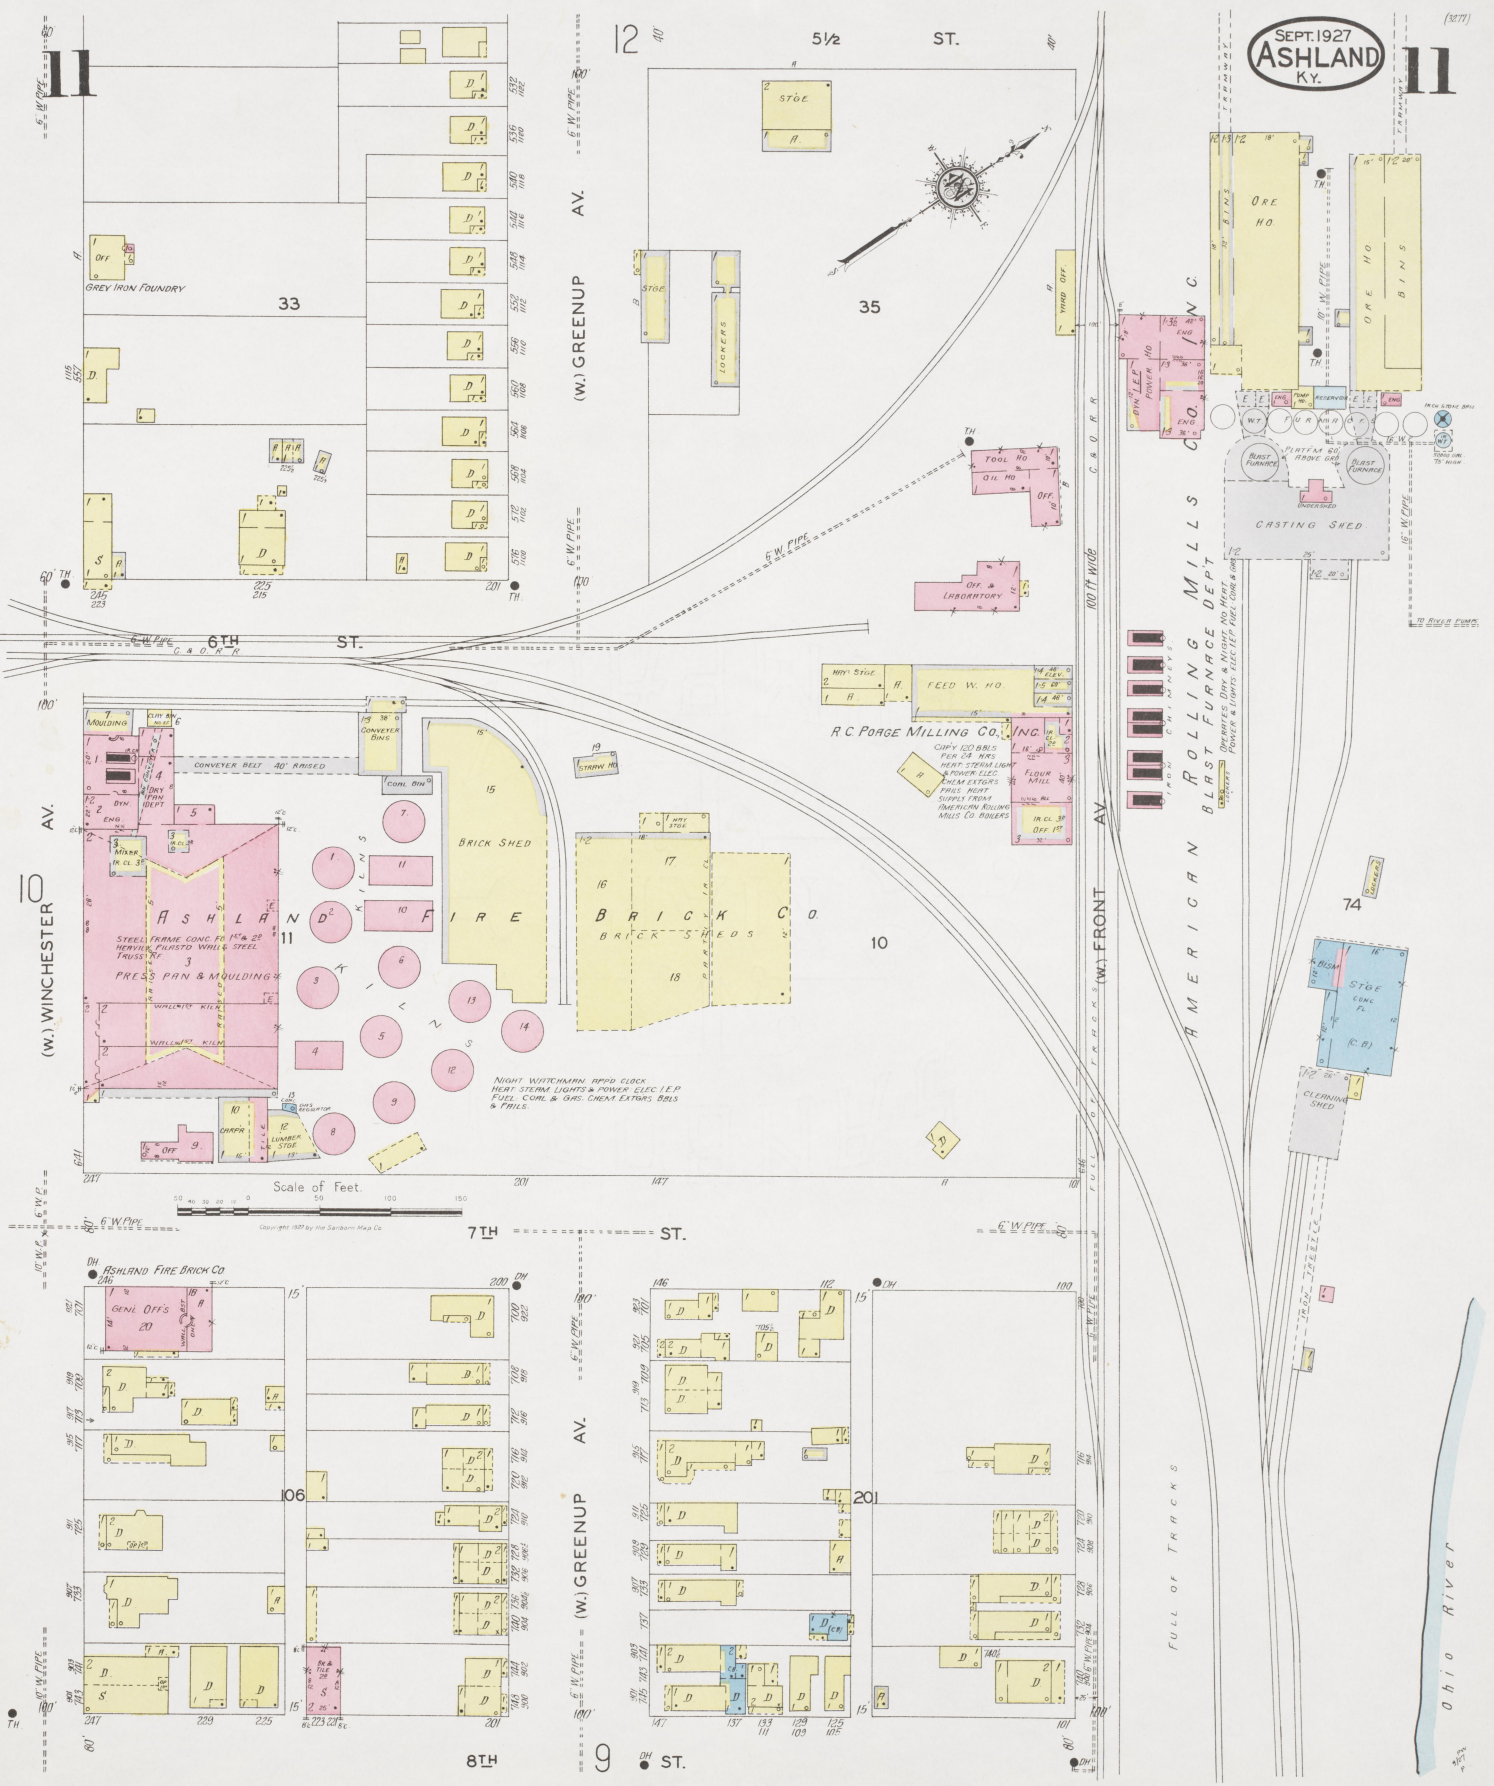

12

12


SEPT. 1927
ASHLAND
KY.WEST END
MISSION
28


29

10



(W.) GREENUP AV.

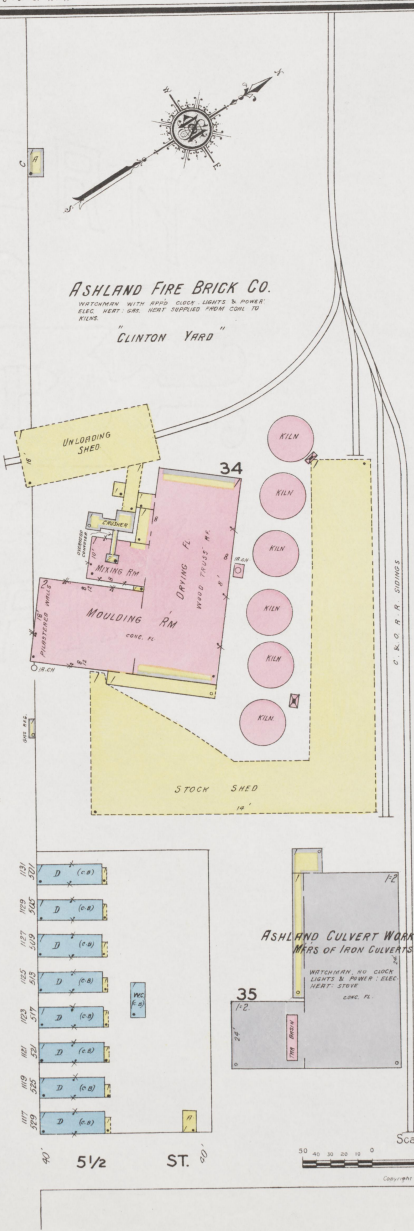


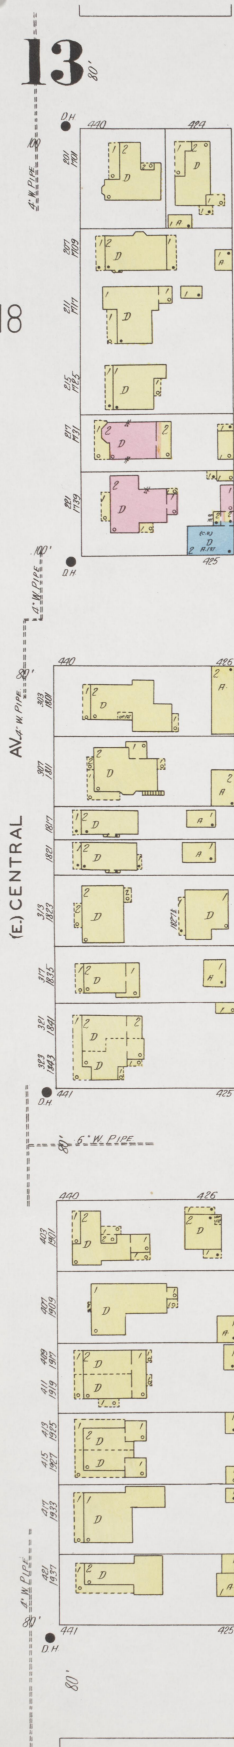

RAILROAD ALLEY


9

50

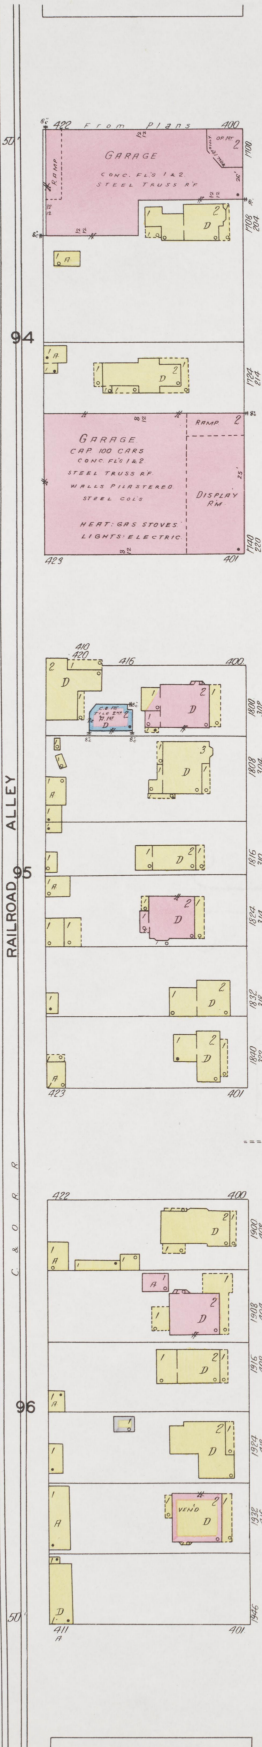

(E.) CARTER AV.

4" W PIPE

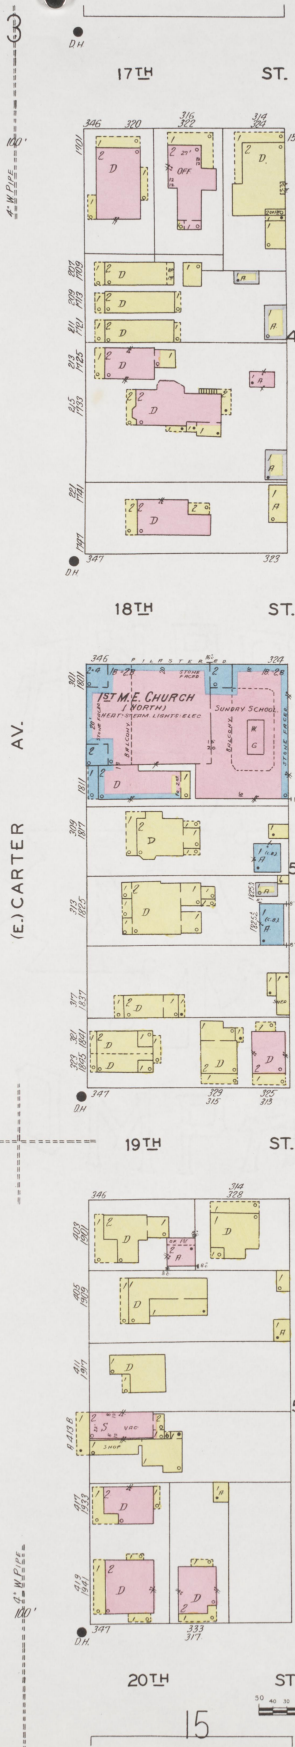


ST

Scale of Feet.

Copyright 1927 by the Sanborn Map Co

(E.) WINCHESTER AV.

10" W PIPE

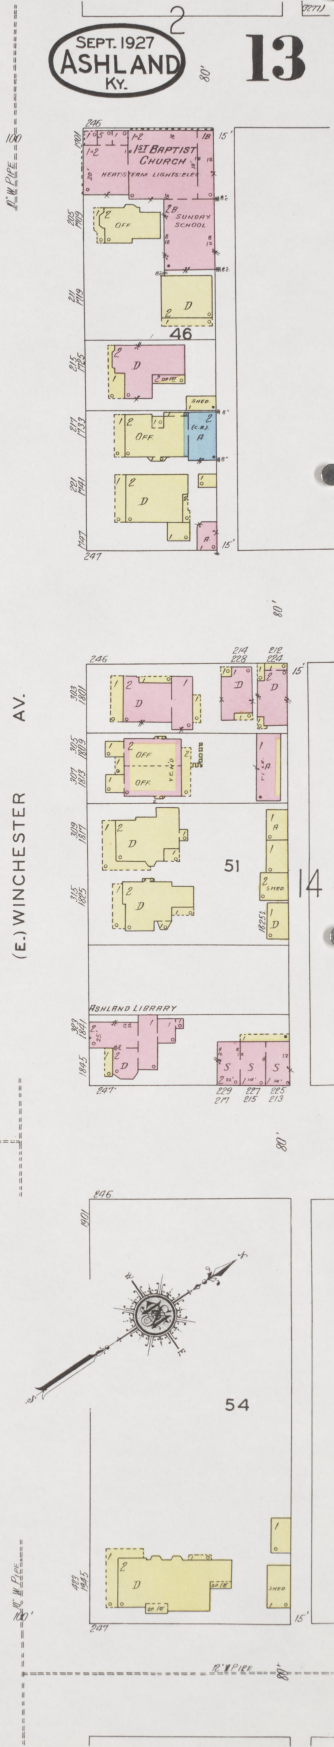

SEPT. 1927
ASHLAND
KY.


13

14

54


14

17TH

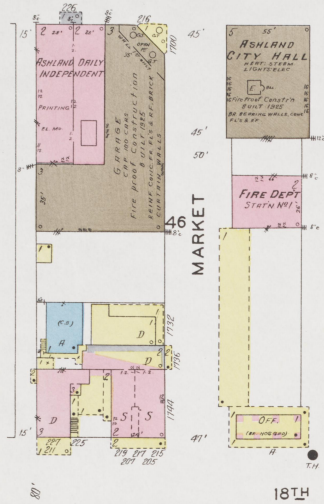


18TH

13

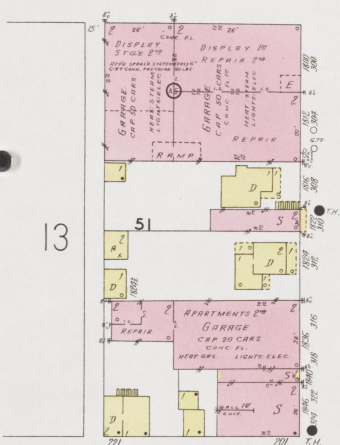


19TH

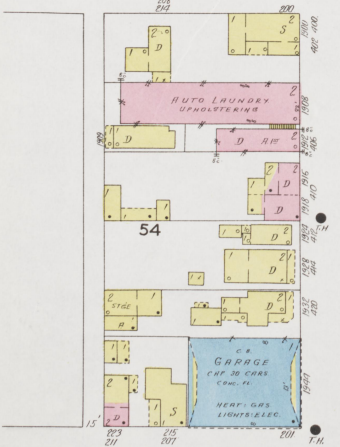

15


ST.

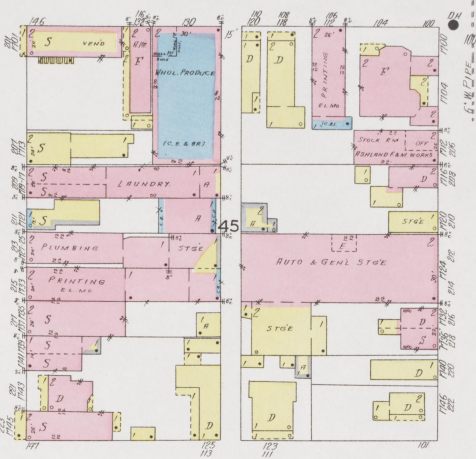


ST.



ST.

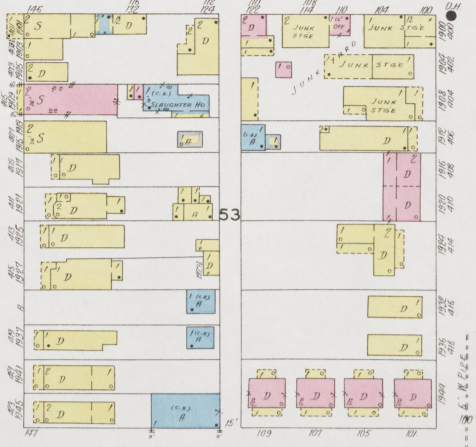


ST.







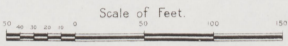


16

14

SEPT. 1927
ASHLAND
KY.

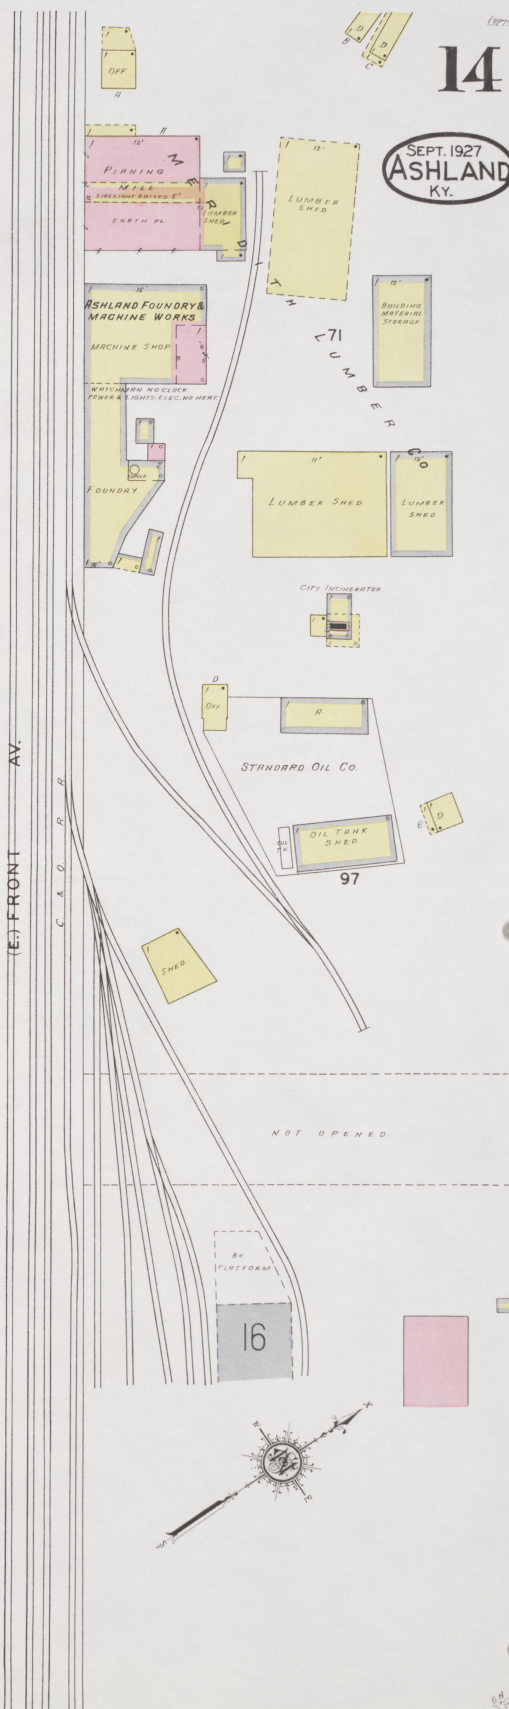

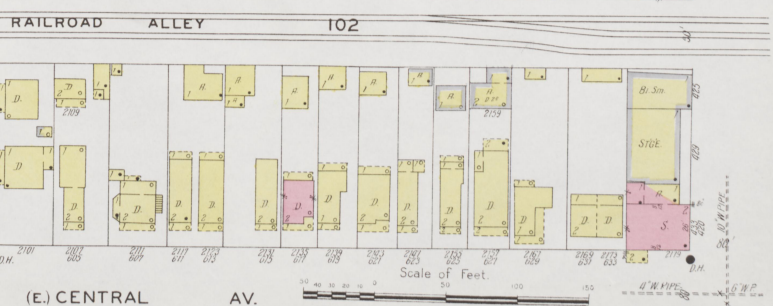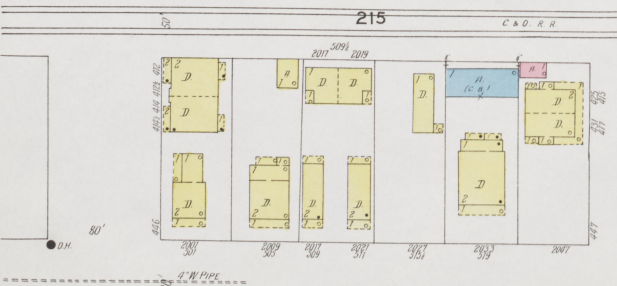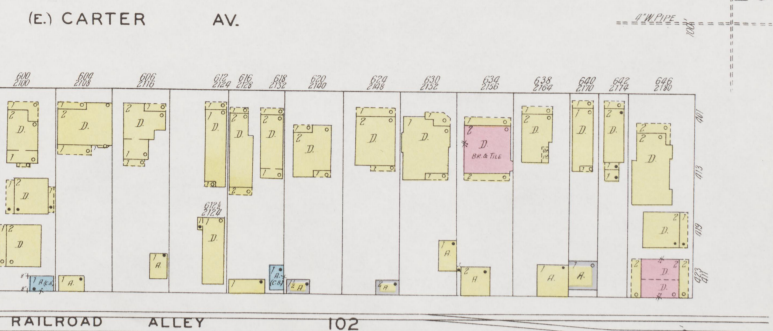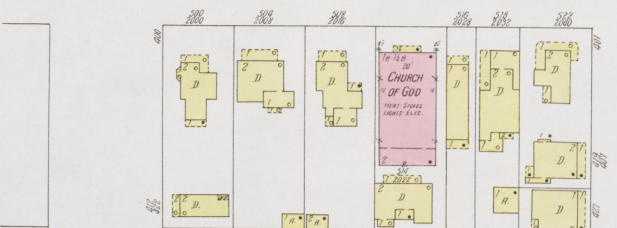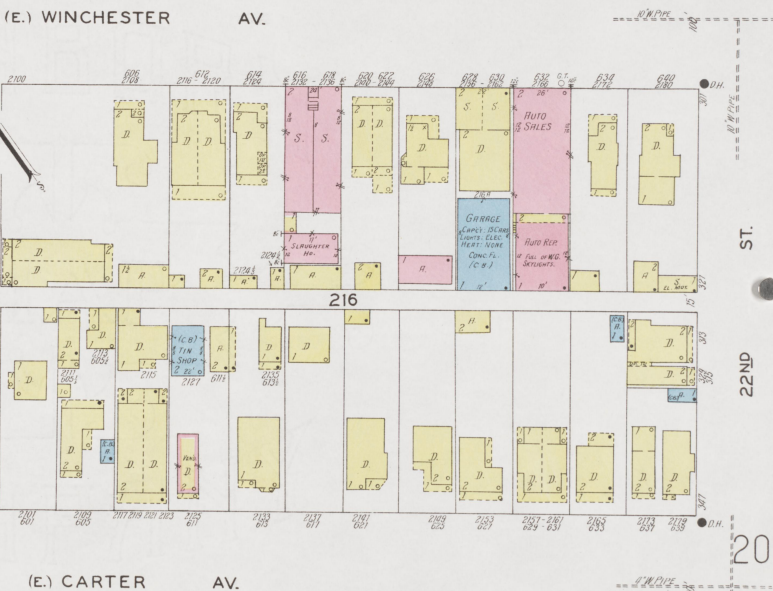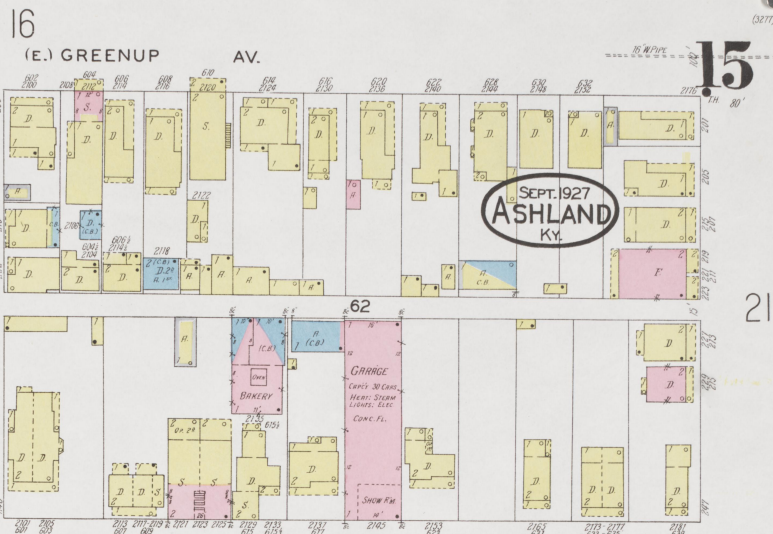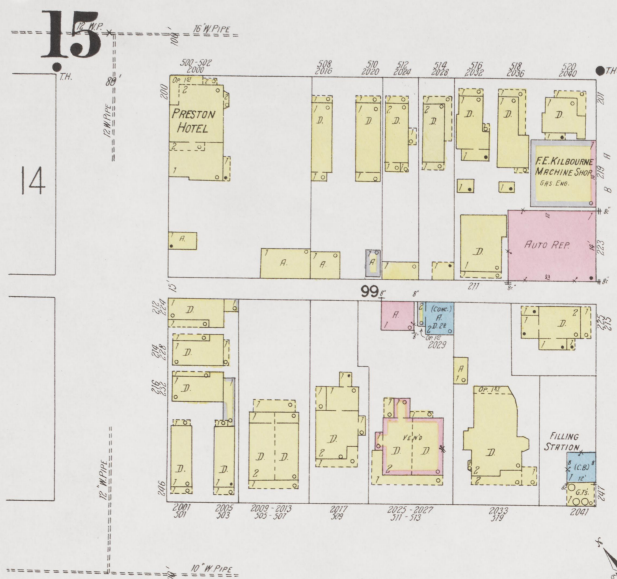

16

(3077)

16


SEPT. 1927
ASHLAND
KY.

Ohio River

ASHLAND STEEL COMPANY INC.

NOT IN OPERATION

Scale of Feet.
50 100 150
Copyright 1927 by the Sanborn Map Co.

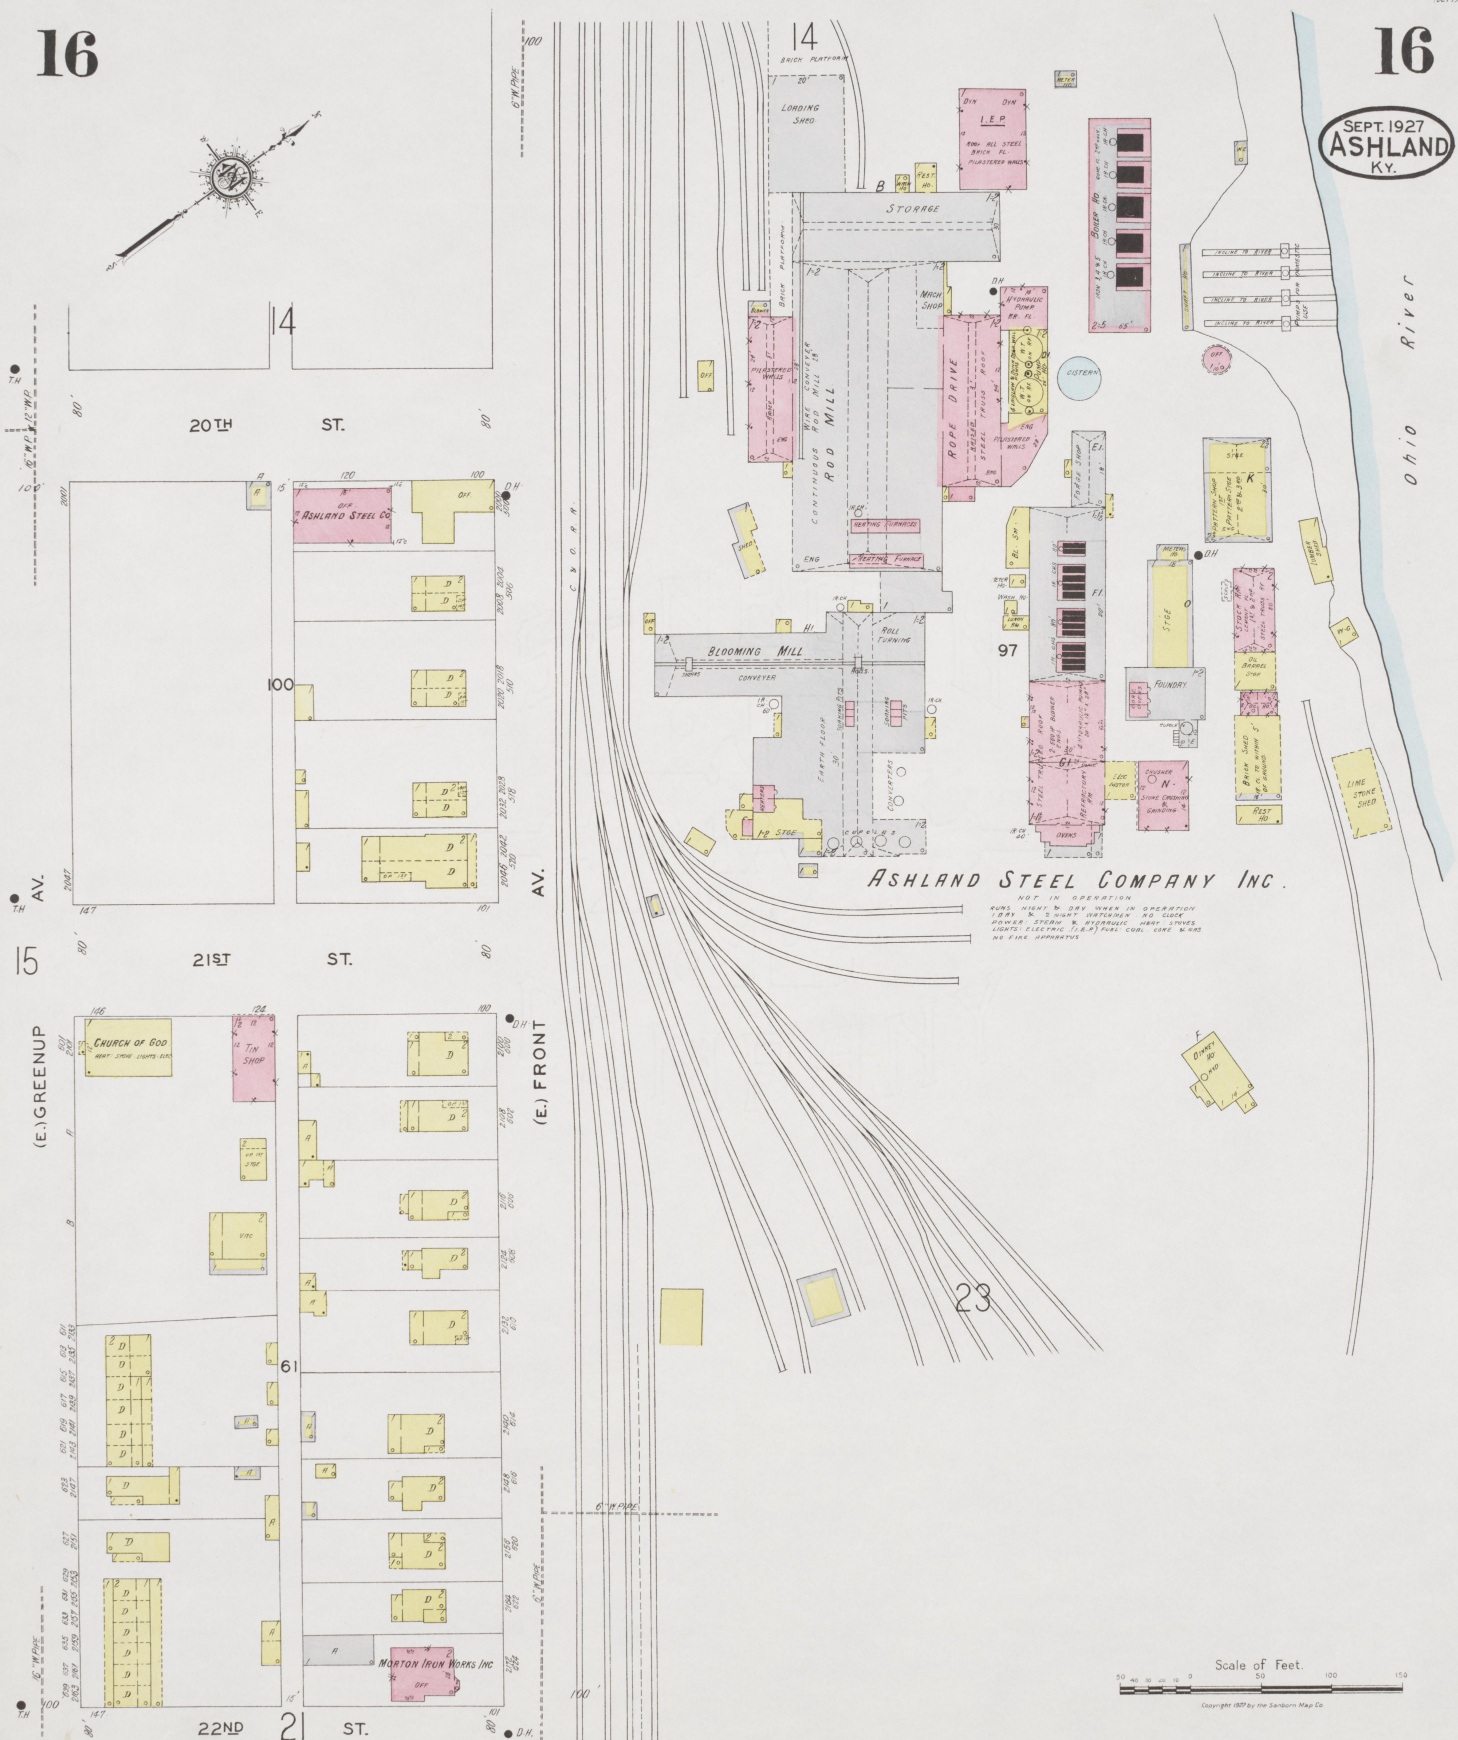

17

41

17TH

ST.

1011

IRELAND AV. (SHORT)

911

18TH

ST.

1014

(E.) LEXINGTON AV.

1012

(E.) HILTON AV.

19TH

ST.

1016

ASHLAND AV.

1013

913

20TH

ST.

17

SEPT. 1927
ASHLAND
KY.

17

20TH

ST.

80'

80'

914

AV.

AV.

21ST

ST.

(E.) HILTON

(E.) LEXINGTON


18

22ND



ST.

18

Scale of Feet.

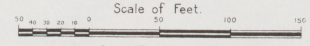


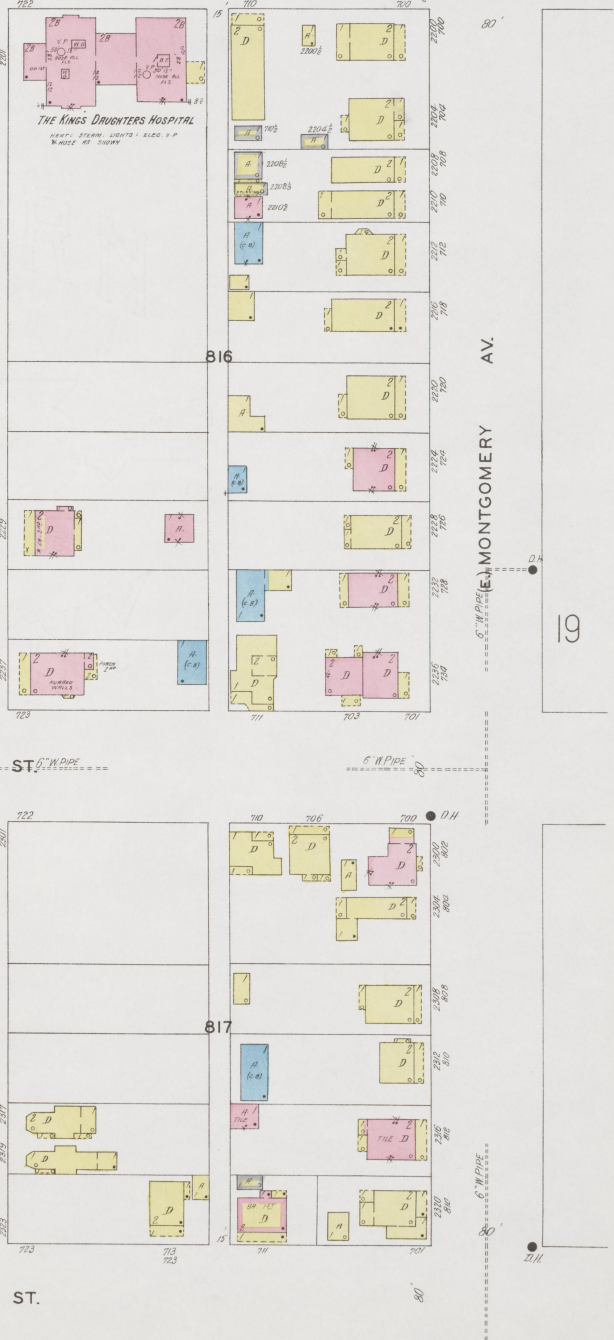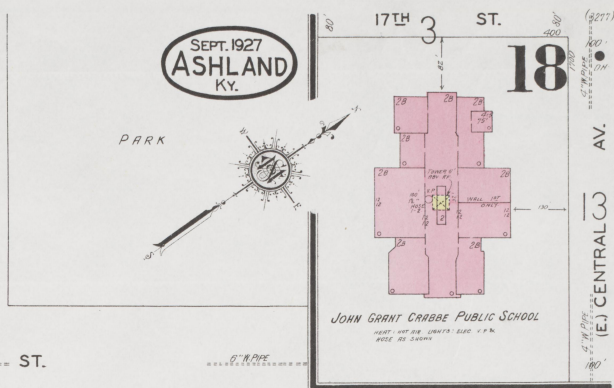

19

18

24

(E.) MONTGOMERY

AV. 6" W. PIPE



22ND

23RD

24TH

25TH

(E.) BATH

AV.

25

ST.

ST.

ST.

ST.




19

SEPT. 1927
ASHLAND
KY.

20

(E.) CENTRAL

AV.

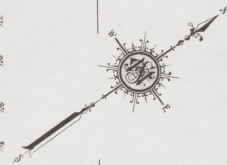



21

SEPT. 1927
ASHLAND
KY.

23



22


20

25th ST.

25

27th ST.



(E.) WINCHESTER AV.

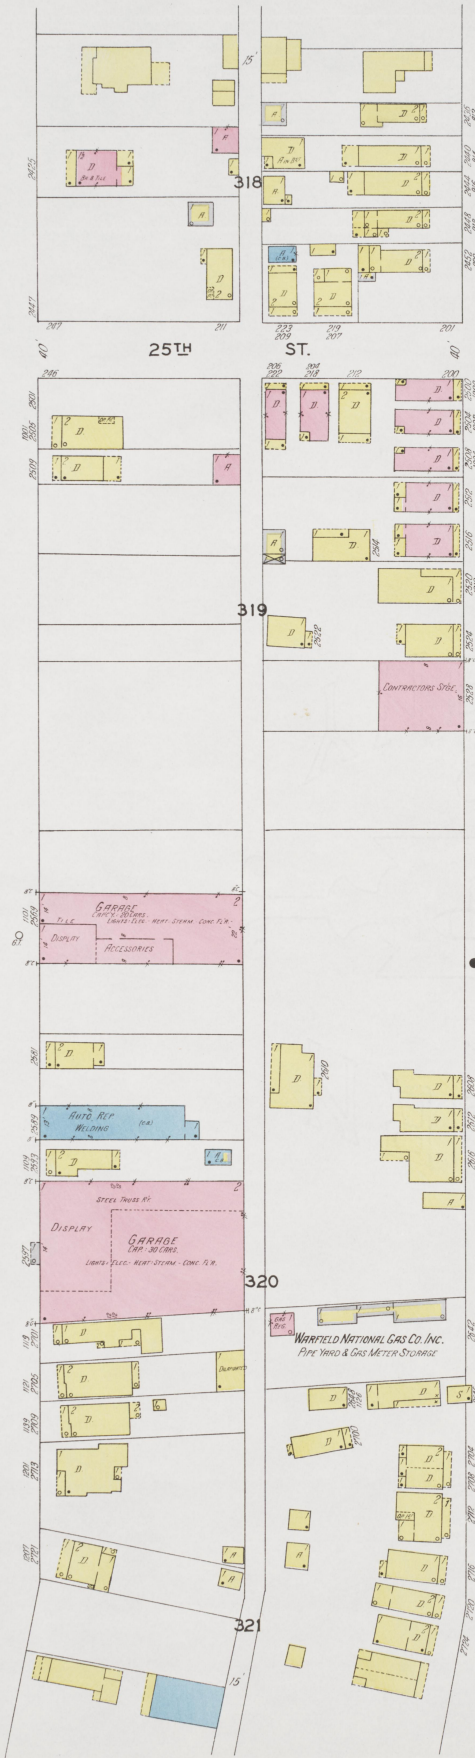

21

(E.) GREENUP AV.


26

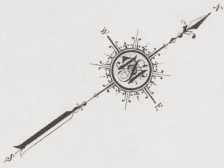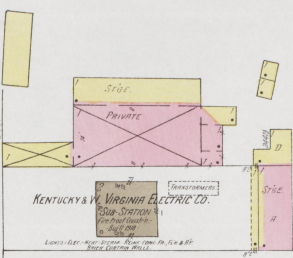

26th ST.

ACTON CT.


AVON PL.

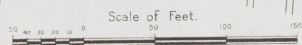

SEPT. 1927
ASHLAND
KY.

22

(E.) FRONT AV.

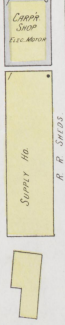

23

16

22ND
ST

D.H.

(E.) FRONT
AV.

21


23RD
ST

16

SEPT. 1927
ASHLAND
KY.

23

(3777)

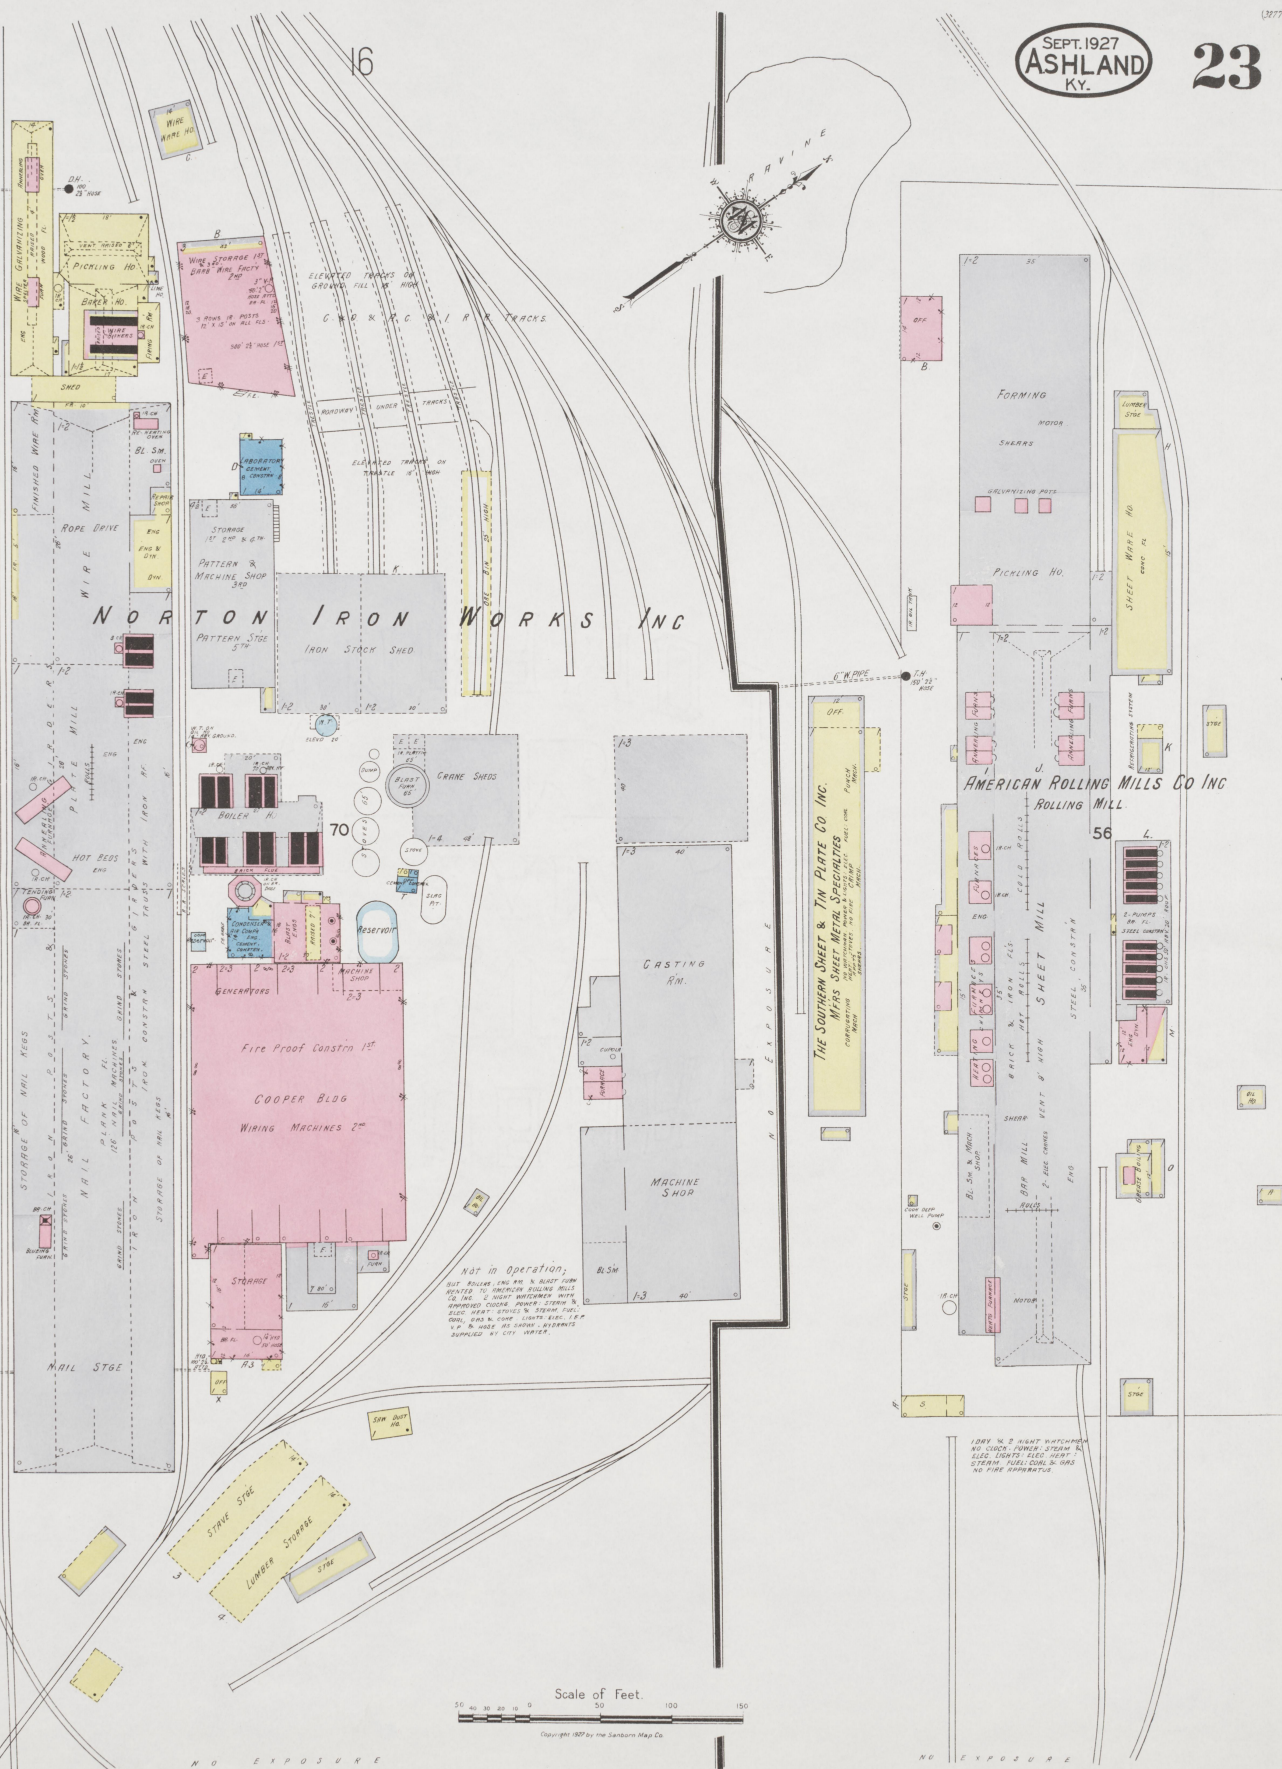





Scale 100 Ft. to One Inch





SEPT. 1927
ASHLAND
KY.






64

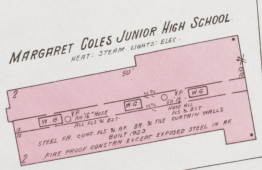

Scale of Feet.



Copyright 1927 by the Sanborn Map Co

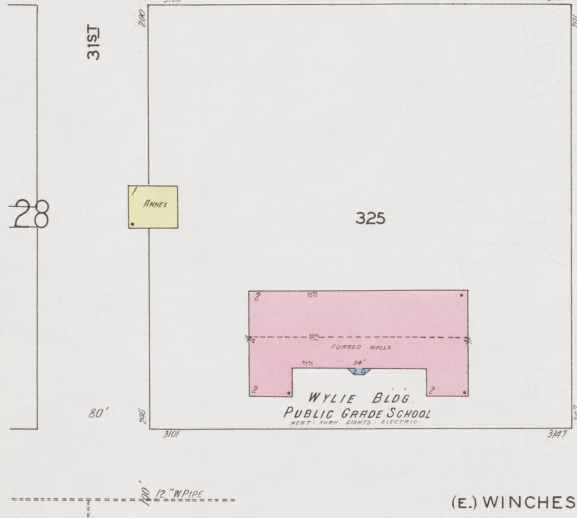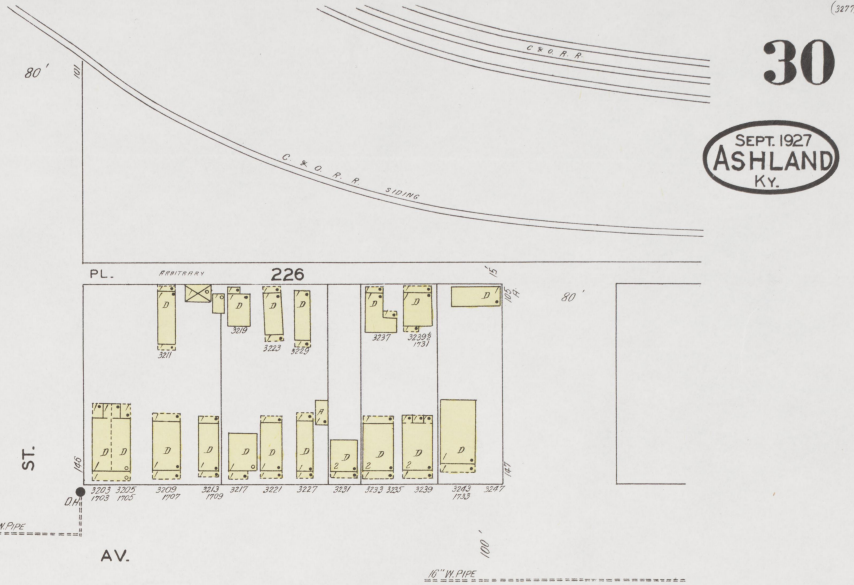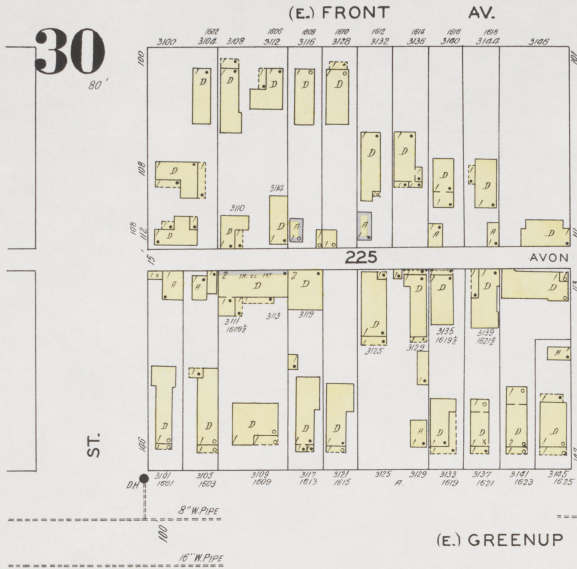

31

31

SEPT. 1927
ASHLAND
KY.

J.J. GATES & CO
BRICK YARD


57
MAY OIL SERVICE
NO EXPOSURE ANY SIDE

Scale 100 Ft. to One Inch.

Copyright 1927 by the Sanborn Map Co.



4

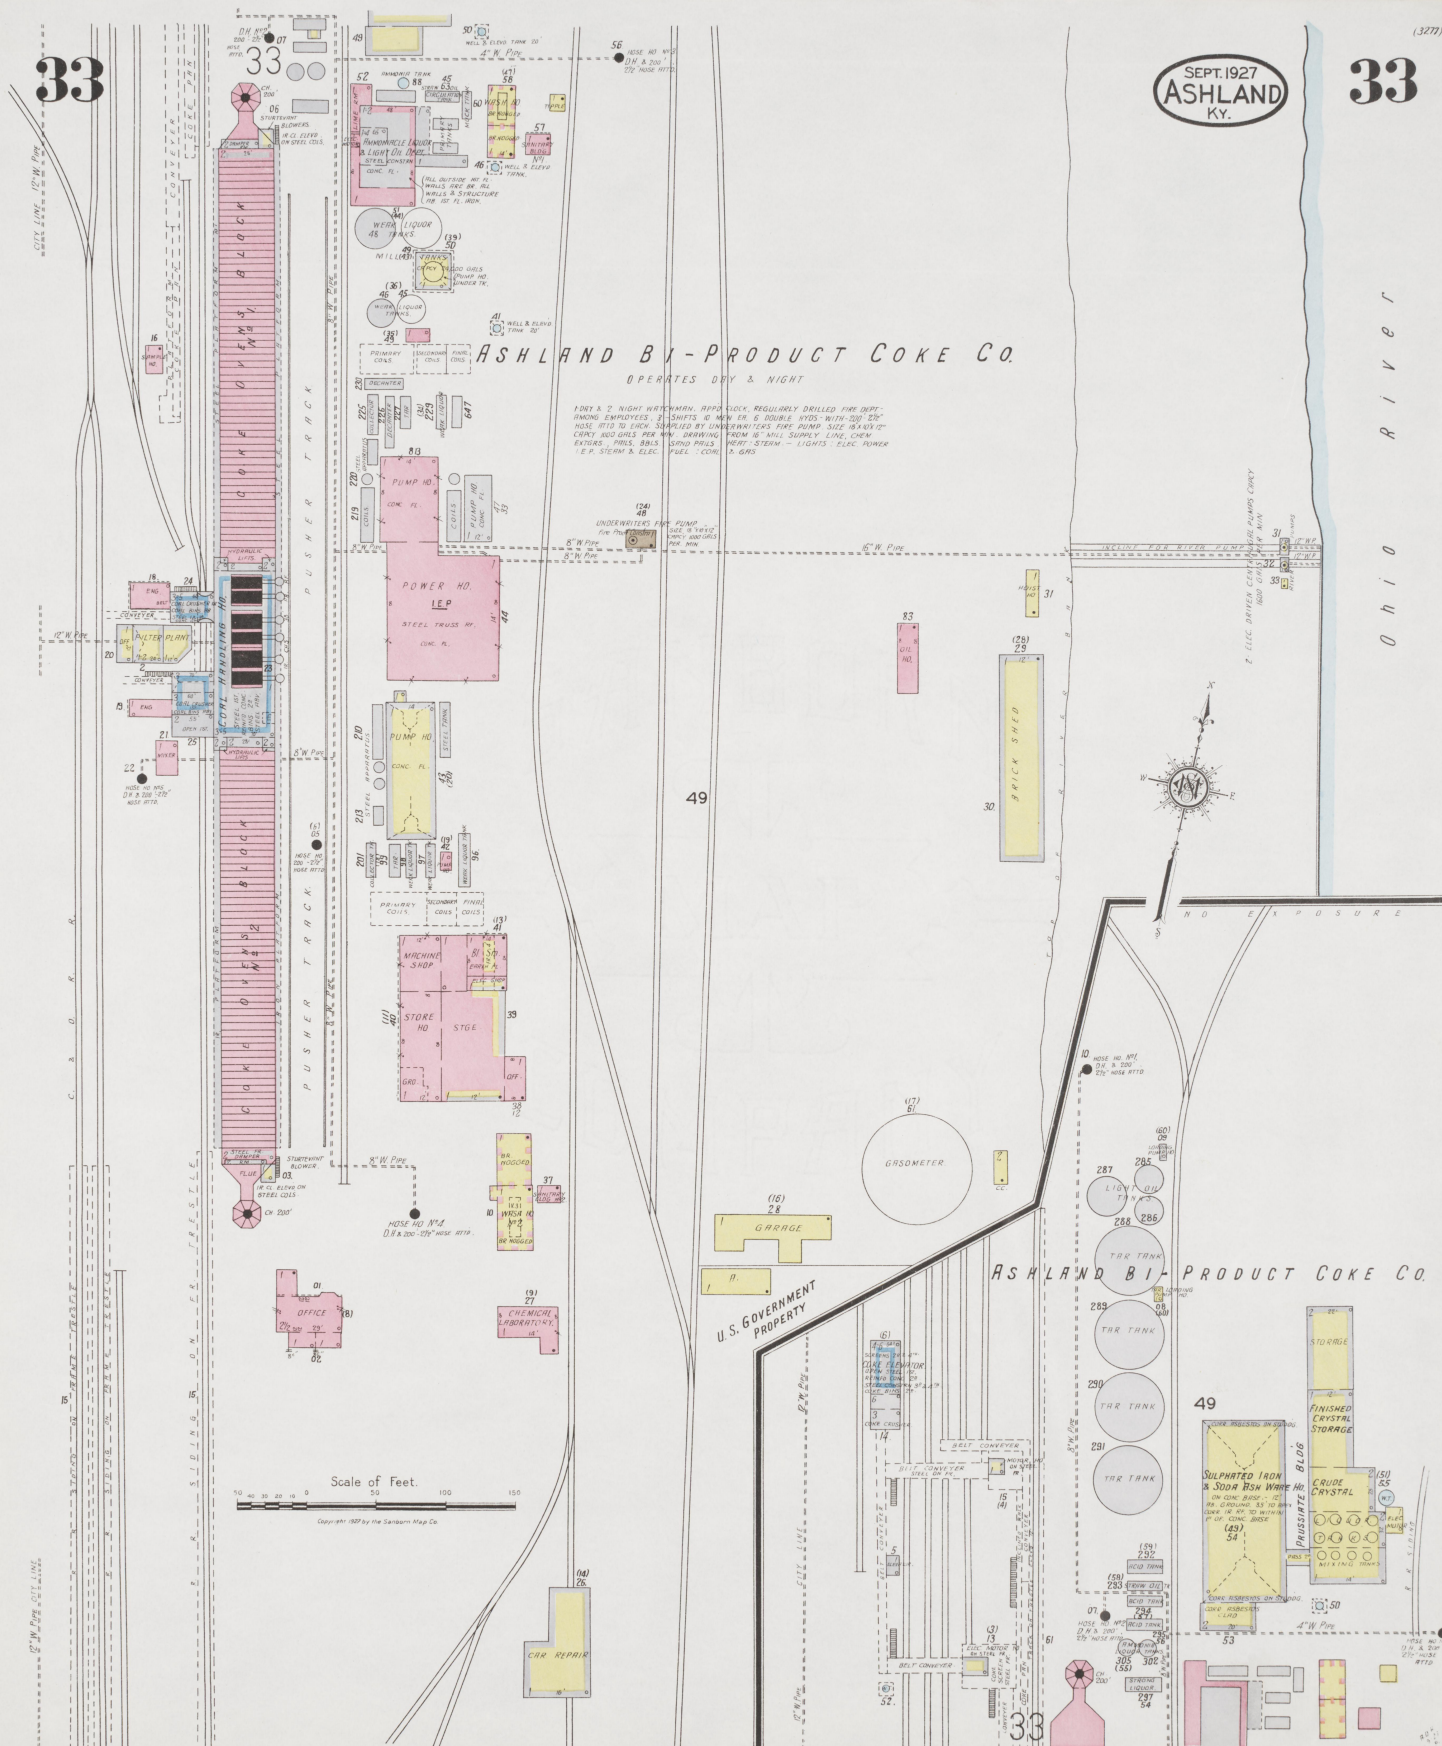




35

34

SEPT. 1927
ASHLAND
KY.

35

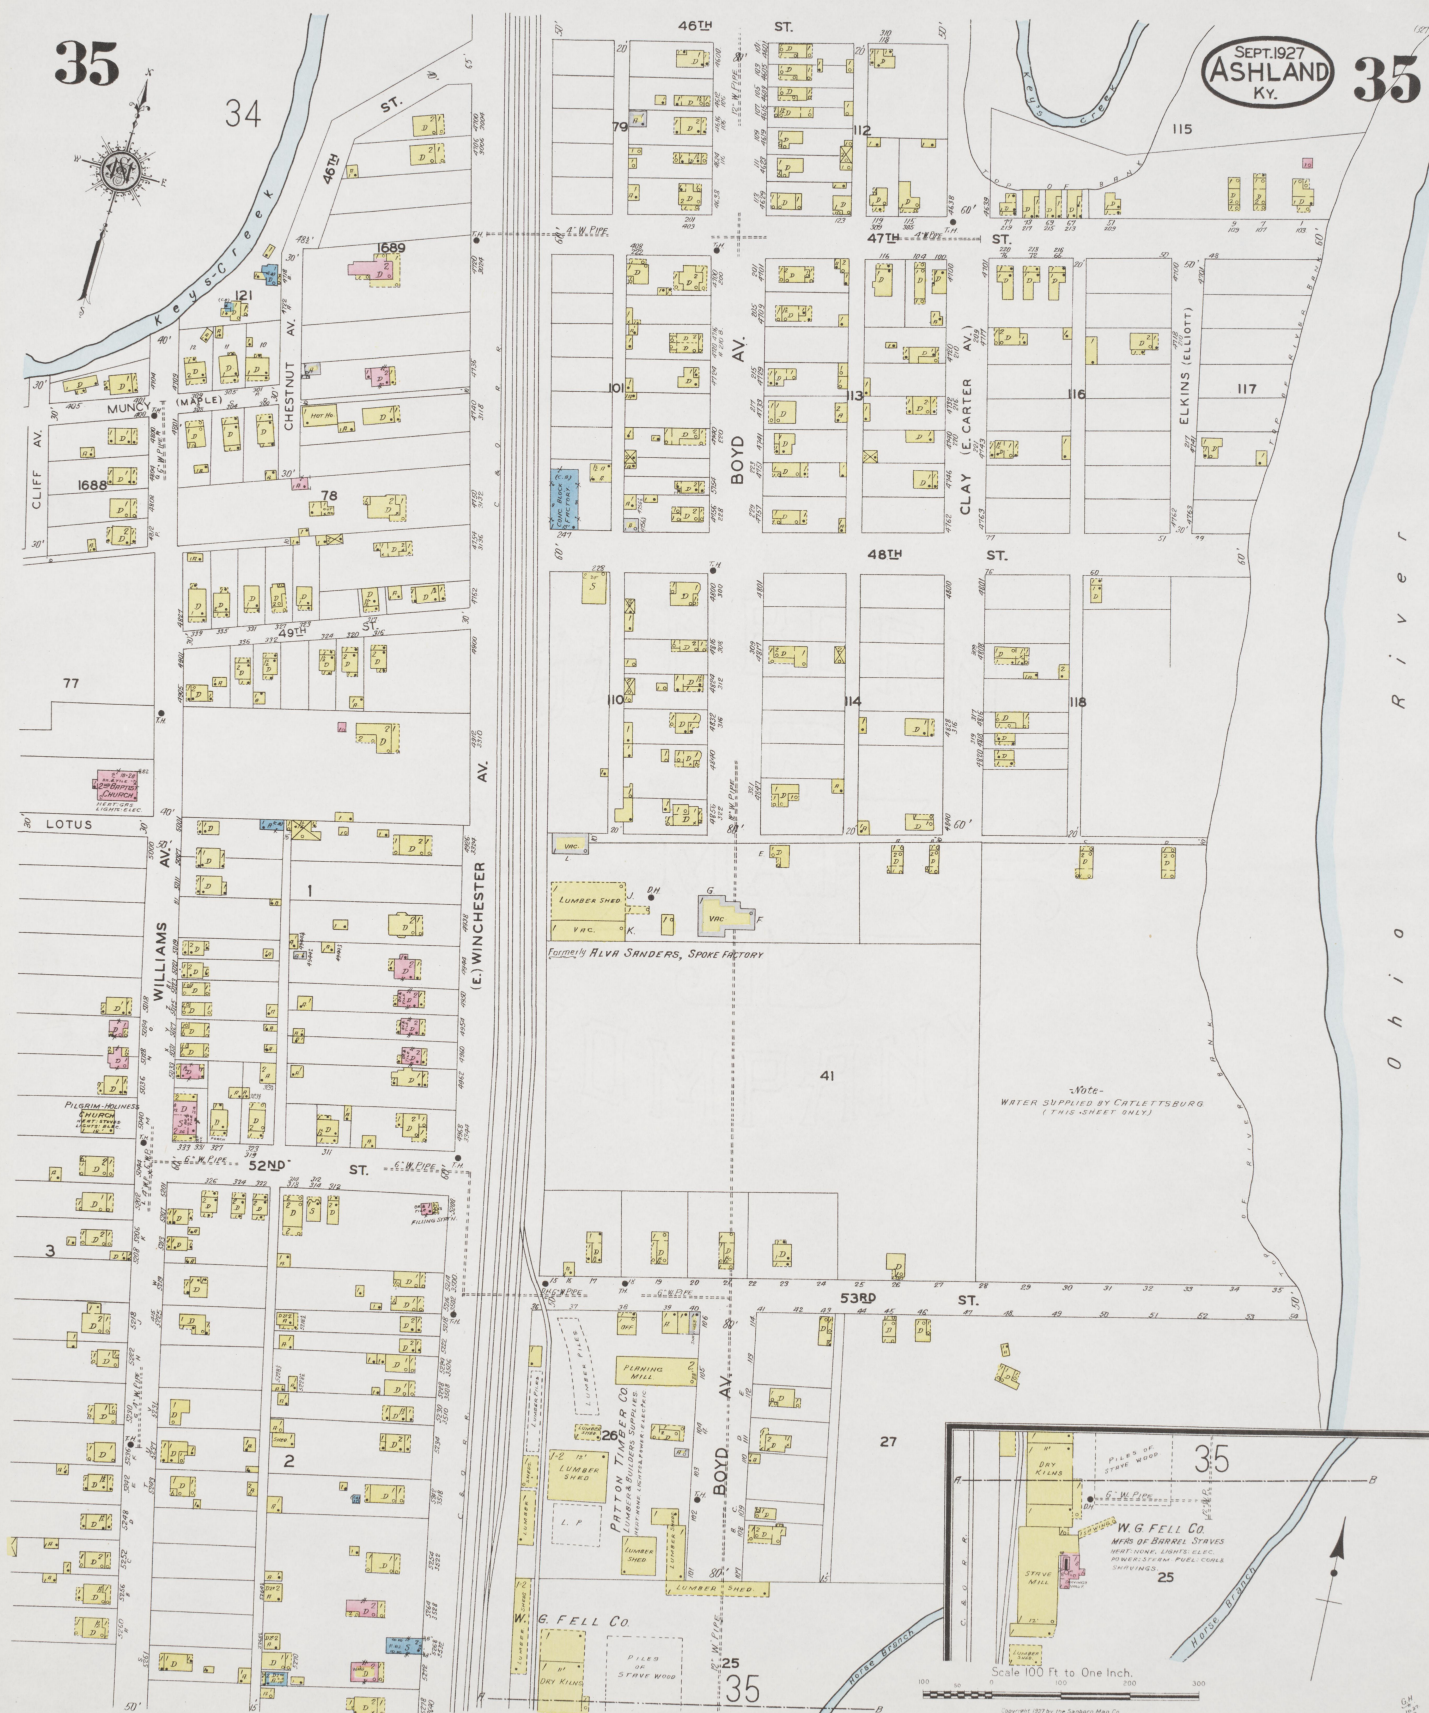

36

SEPT. 1927
ASHLAND
KY.

36



37

NOTE: 700 SERIES OF HOUSE NUMBERS ON SELLARS ST.
DUPLICATED BY CITY HOUSE NUMBERING RECORDS
1585


37

SEPT. 1927
ASHLAND
KY.

38

36

Scale 100 Ft. to One Inch.

 

Copyright 1927 by the Sandborn Map Co.



38

SEPT. 1927
ASHLAND
KY.

38



39

40

SEPT. 1927
ASHLAND
KY.

39

4277

40



Scale 100 Ft. to One Inch.
Copyright 1927 by the Sanborn Map Co.

40

40

SEPT. 1927
ASHLAND
KY.



Scale 100 Ft. to One Inch.


41
SEPT. 1927
ASHLAND
Ky.
17



Scale 100 Ft. to One Inch.
Copyright 1927 by the Sanborn Map Co.