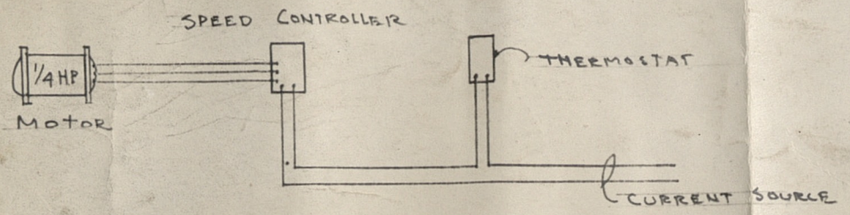

WIRING OF #350 TYPE M UNIT HEATER

Note Switches shown Furnished with units

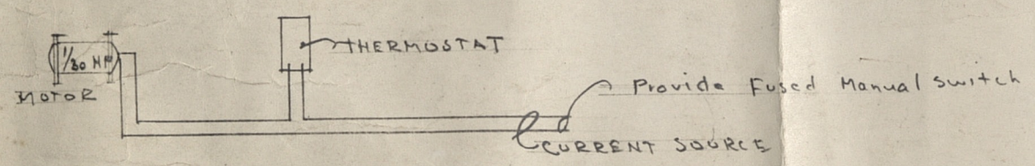

WIRING OF V20E UNIT Heaters

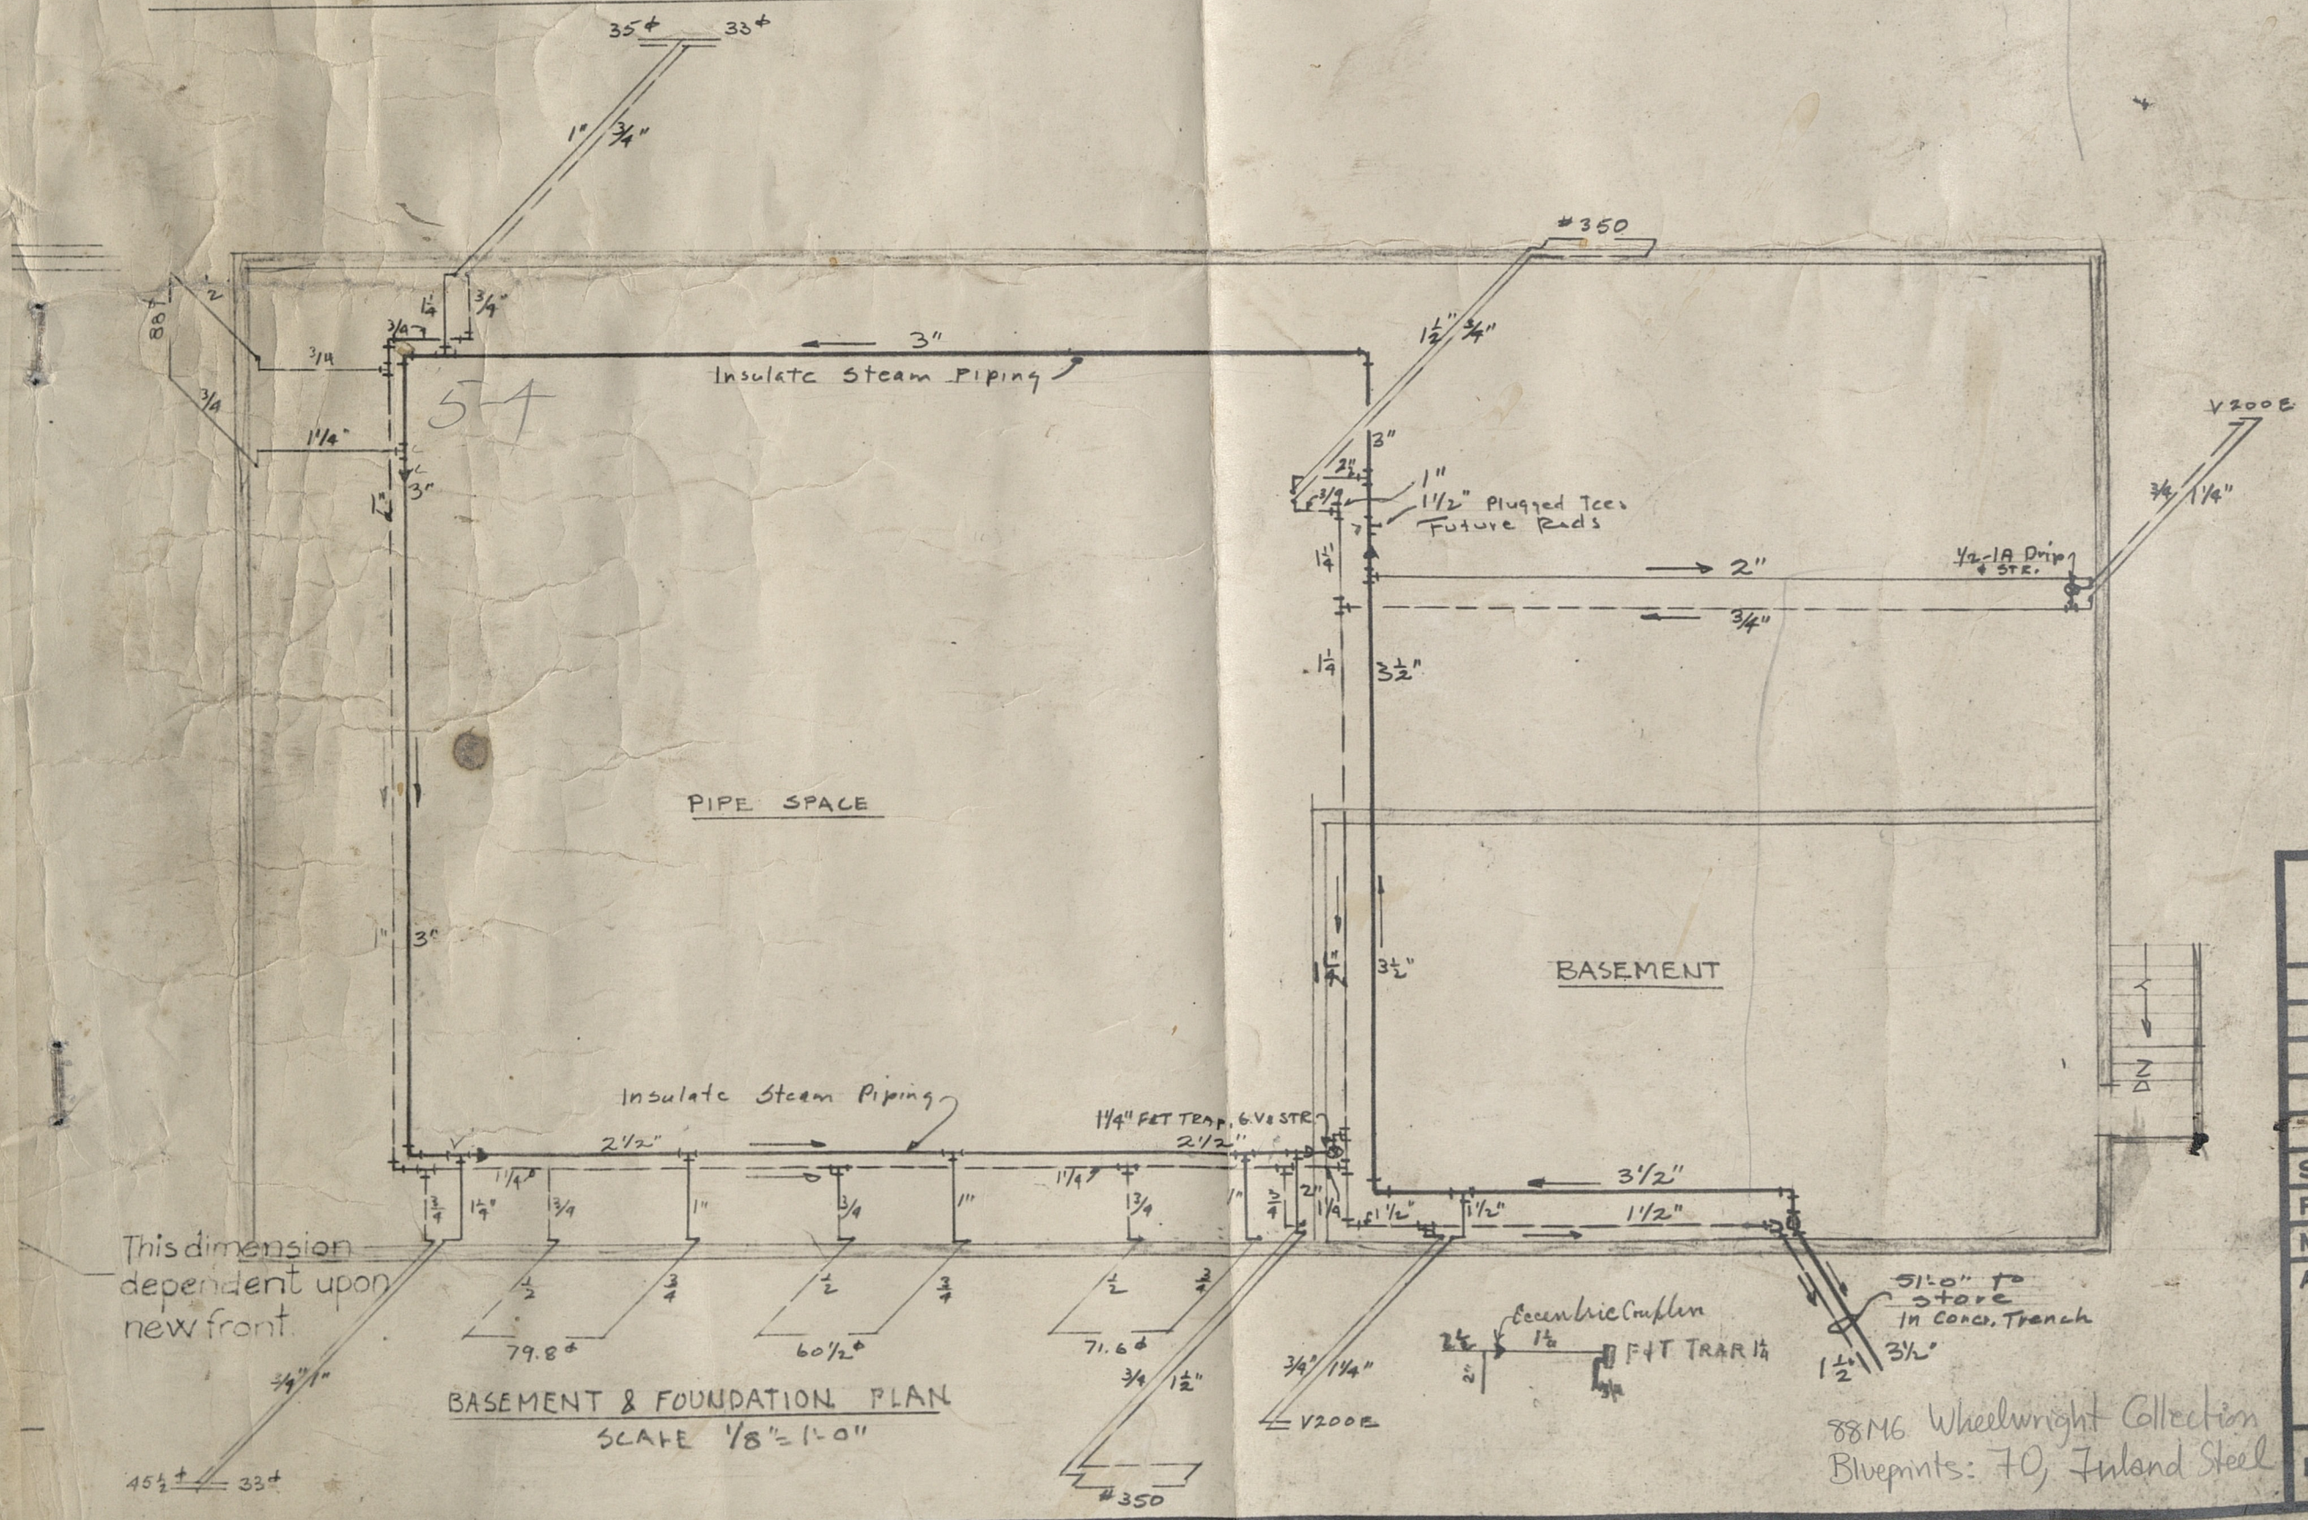

BASEMENT & FOUNDATION PLAN
SCALE 1/8"=1'-0"

INL
W
PR
A
A
SCALE
REVISED
MADE BY
APPROVE
FILE NO

88M6 Wheelwright Collection
Blueprints: 70, Inland Steel